ALABAMA STATE HIGHWAY DEPARTMENT

RIGHT OF WAY MAP

FEDERAL PROJECT NO. 100(5)

BRIDGES ON U.S. 31 NEAR VERBENA

CHILTON COUNTY

Scale: 1 inch = 100 feet

DECEMBER 1949
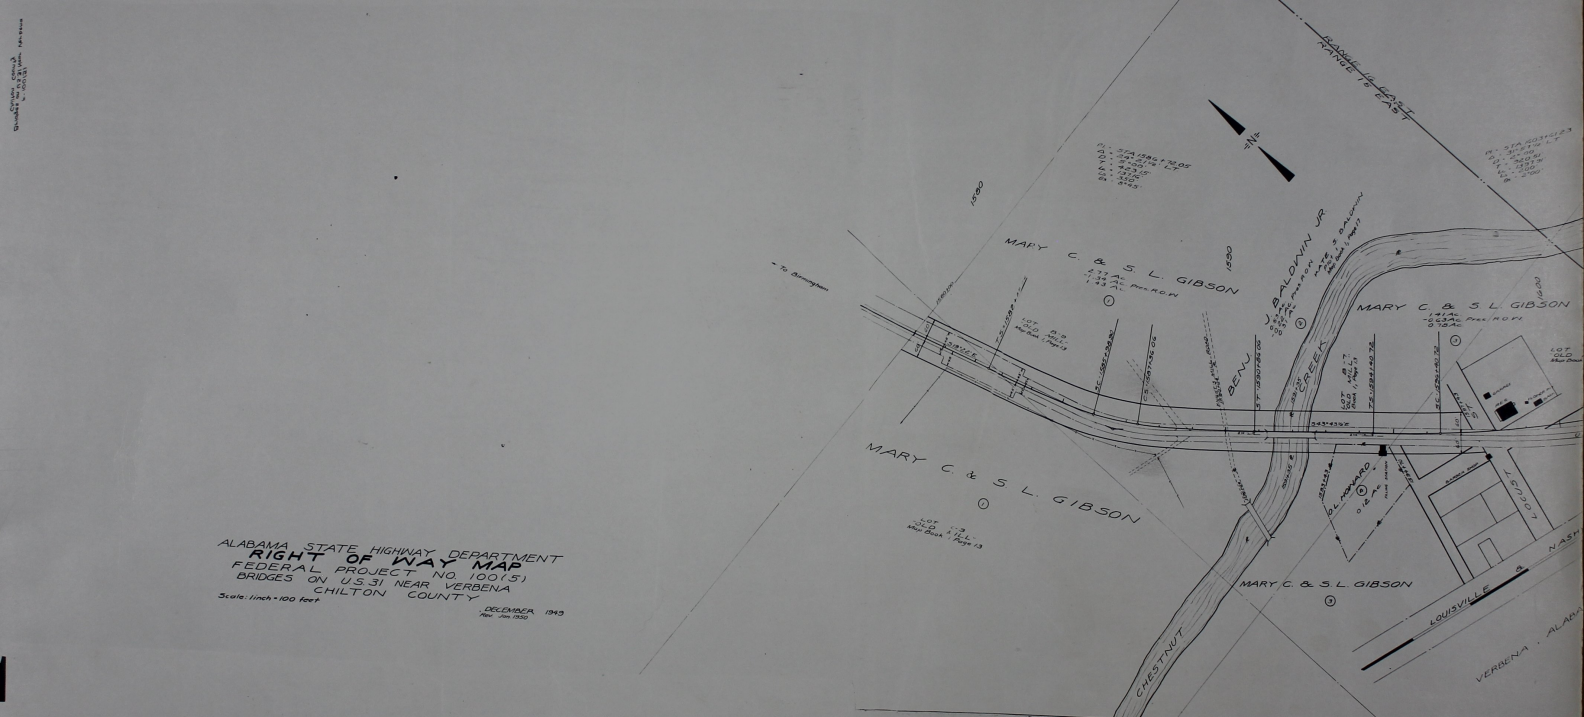
Rev. Jan. 1950