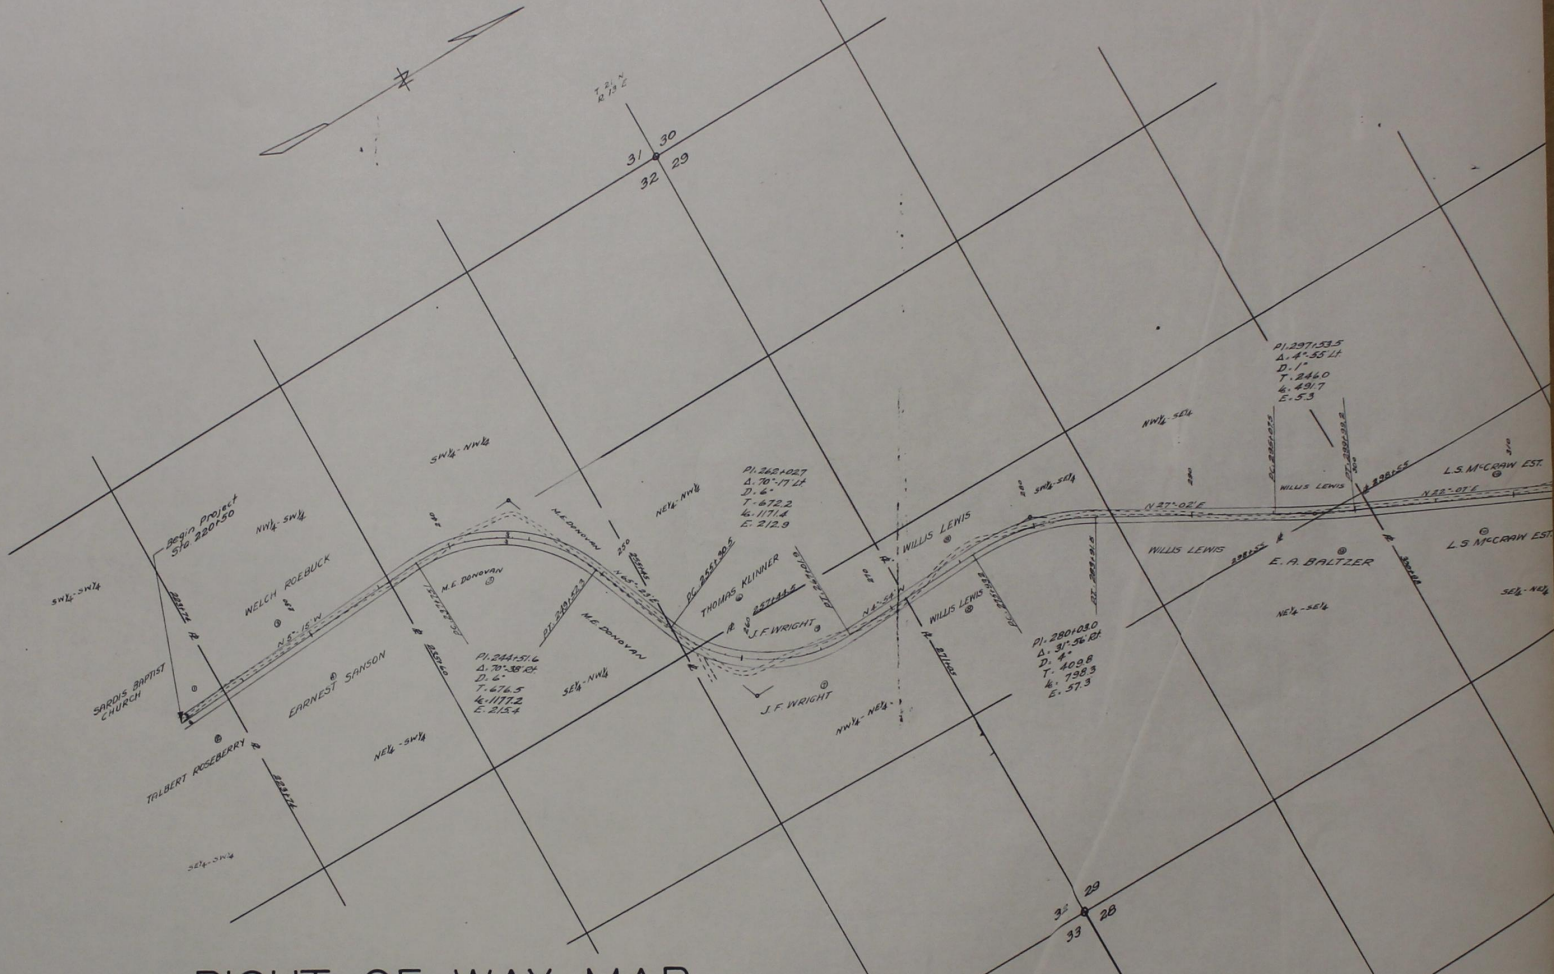

RIGHT OF WAY MAP

SACP 326-C

CHILTON COUNTY

SCALE 1" = 200'

STATE OF ALABAMA
COUNTY OF CHILTON

I, J.D. Bullington, a Registered Engineer and Land Surveyer of Chilton County, Alabama, hereby certify that the foregoing is a true and correct map of State Aid County Road Project Number 326-C located in Chilton County, Alabama.

Registered Engineer & Land Surveyor

27