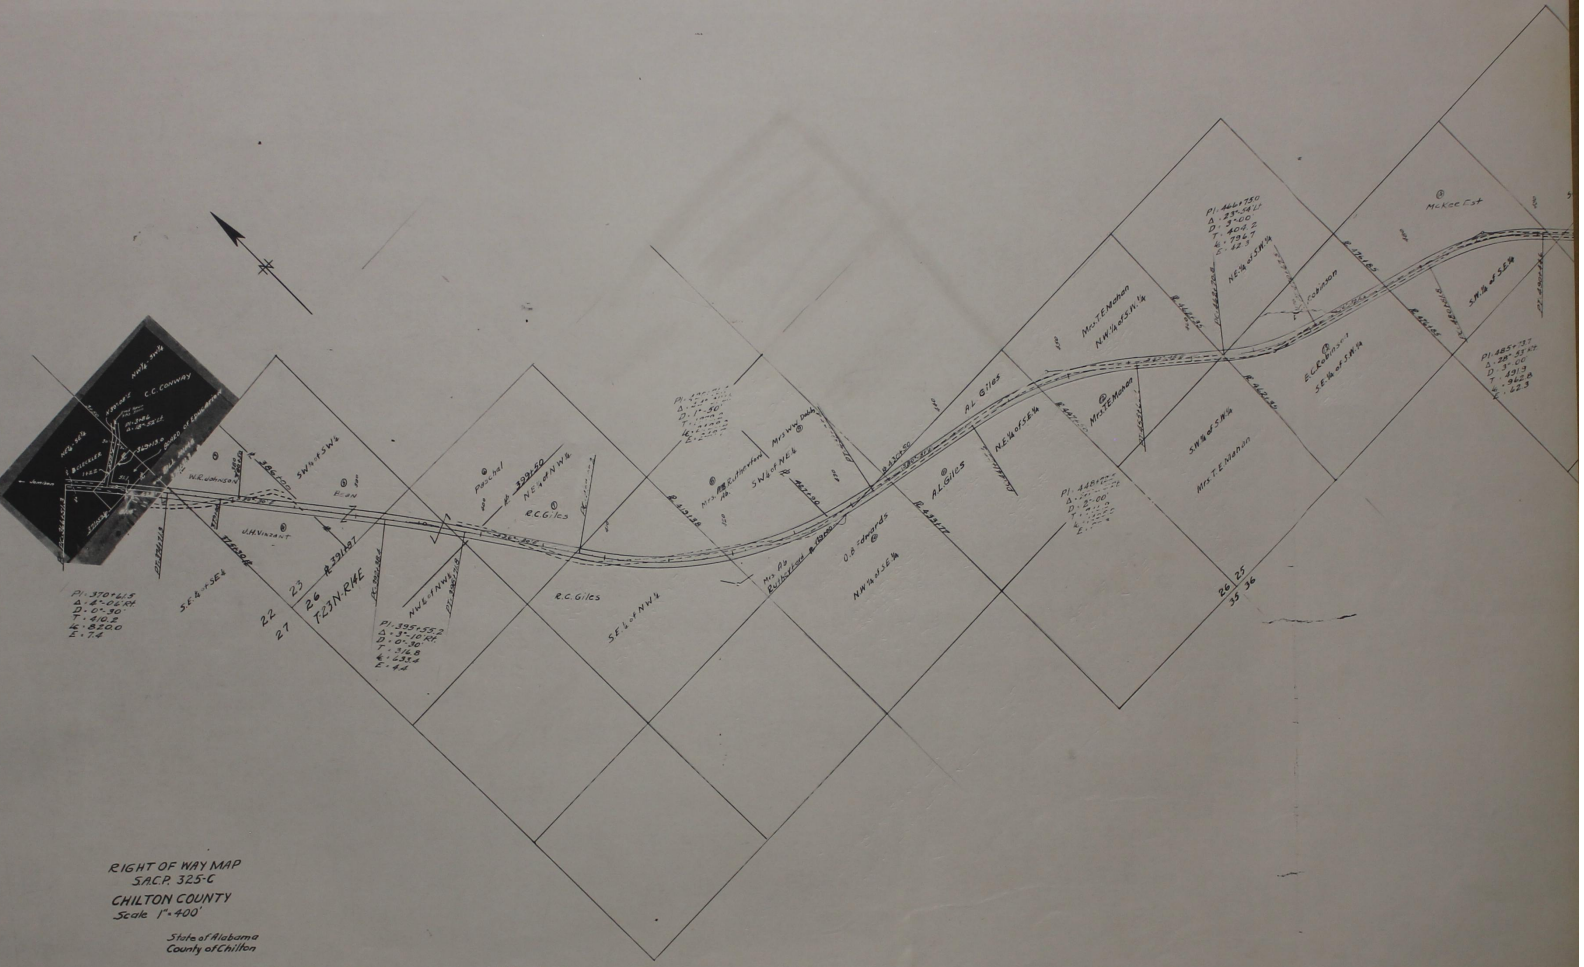

RIGHT OF WAY MAP
S.A.C.P. 325-C
CHILTON COUNTY
Scale 1"=400'

State of Alabama
County of Chilton

I, J.D. Bullington, a Registered Engineer of Chilton County, Alabama, hereby certify that the foregoing is a true and correct map of State Aid County Road Project Number 325-C located in Chilton County, Alabama.

Registered Engineer

45