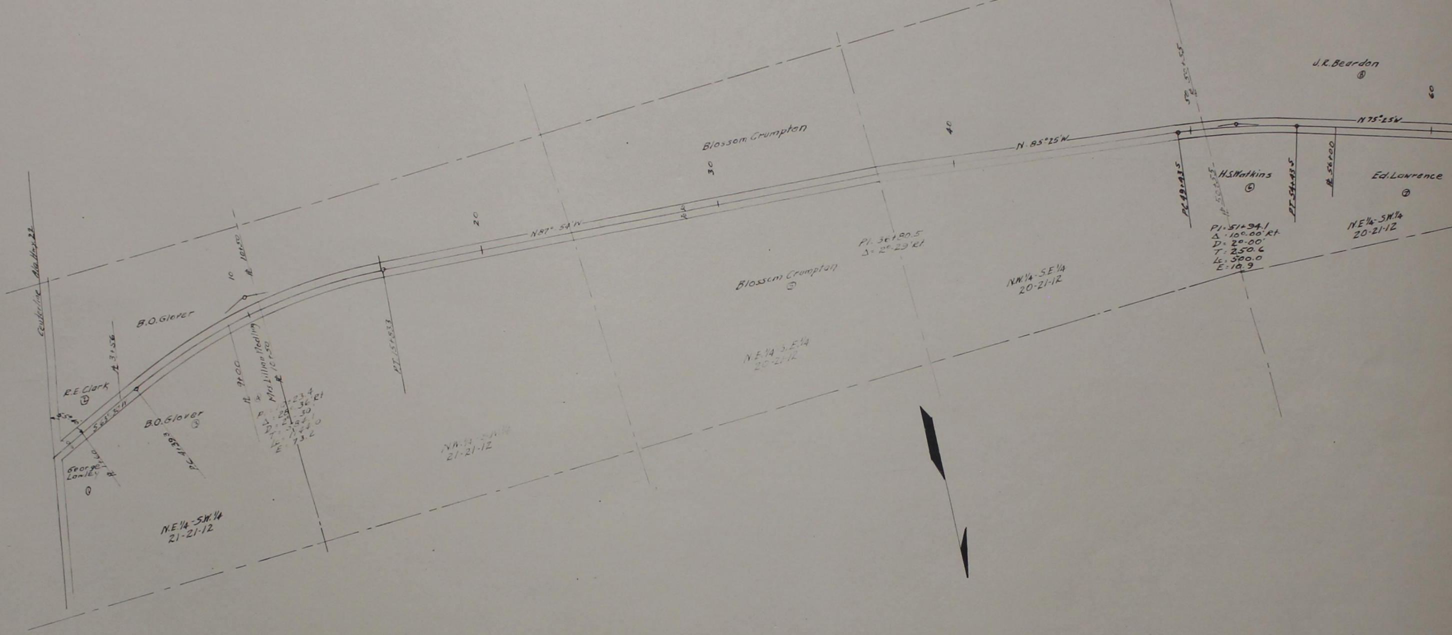

COUNTY PROJECT- 3-2
CHILTON COUNTY
Scale - 1" = 200'

STATE-ALABAMA
COUNTY CHILTON.
I, J.D.Bullington a Registered Engineer of Chilton County, Alabama do hereby certify that the foregoing is a true and correct Map of County Project No. 3-2 in Chilton County, Alabama.

Registered Engineer

STATE OF ALABAMA, CHILTON COUNTY
I hereby certify that the within conveyance was filed
Judge of Probate