CHILTON COUNTY
COUNTY PROJECT 4-2 (TOM LITTLEJOHN ROAD)
RIGHT OF WAY MAP
Scale: 1" = 200'

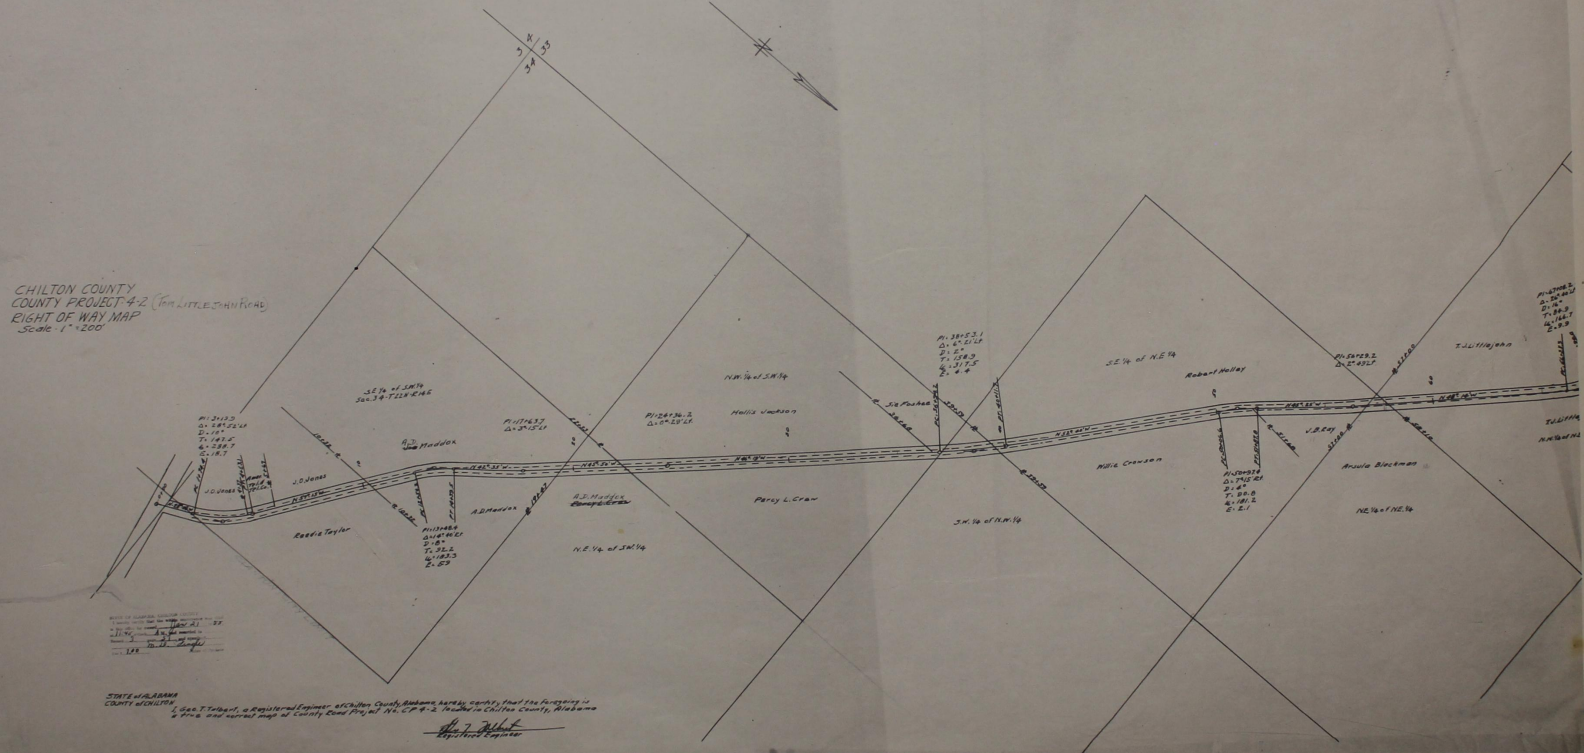

STATE of ALABAMA
COUNTY of CHILTON

I, Geo. T. Tolbert, a Registered Engineer of Chilton County, Alabama, hereby certify that the foregoing is a true and correct map of County Road Proj. No. CP 4-2 Located in Chilton County, Alabama

Geo. T. Tolbert
Registered Engineer