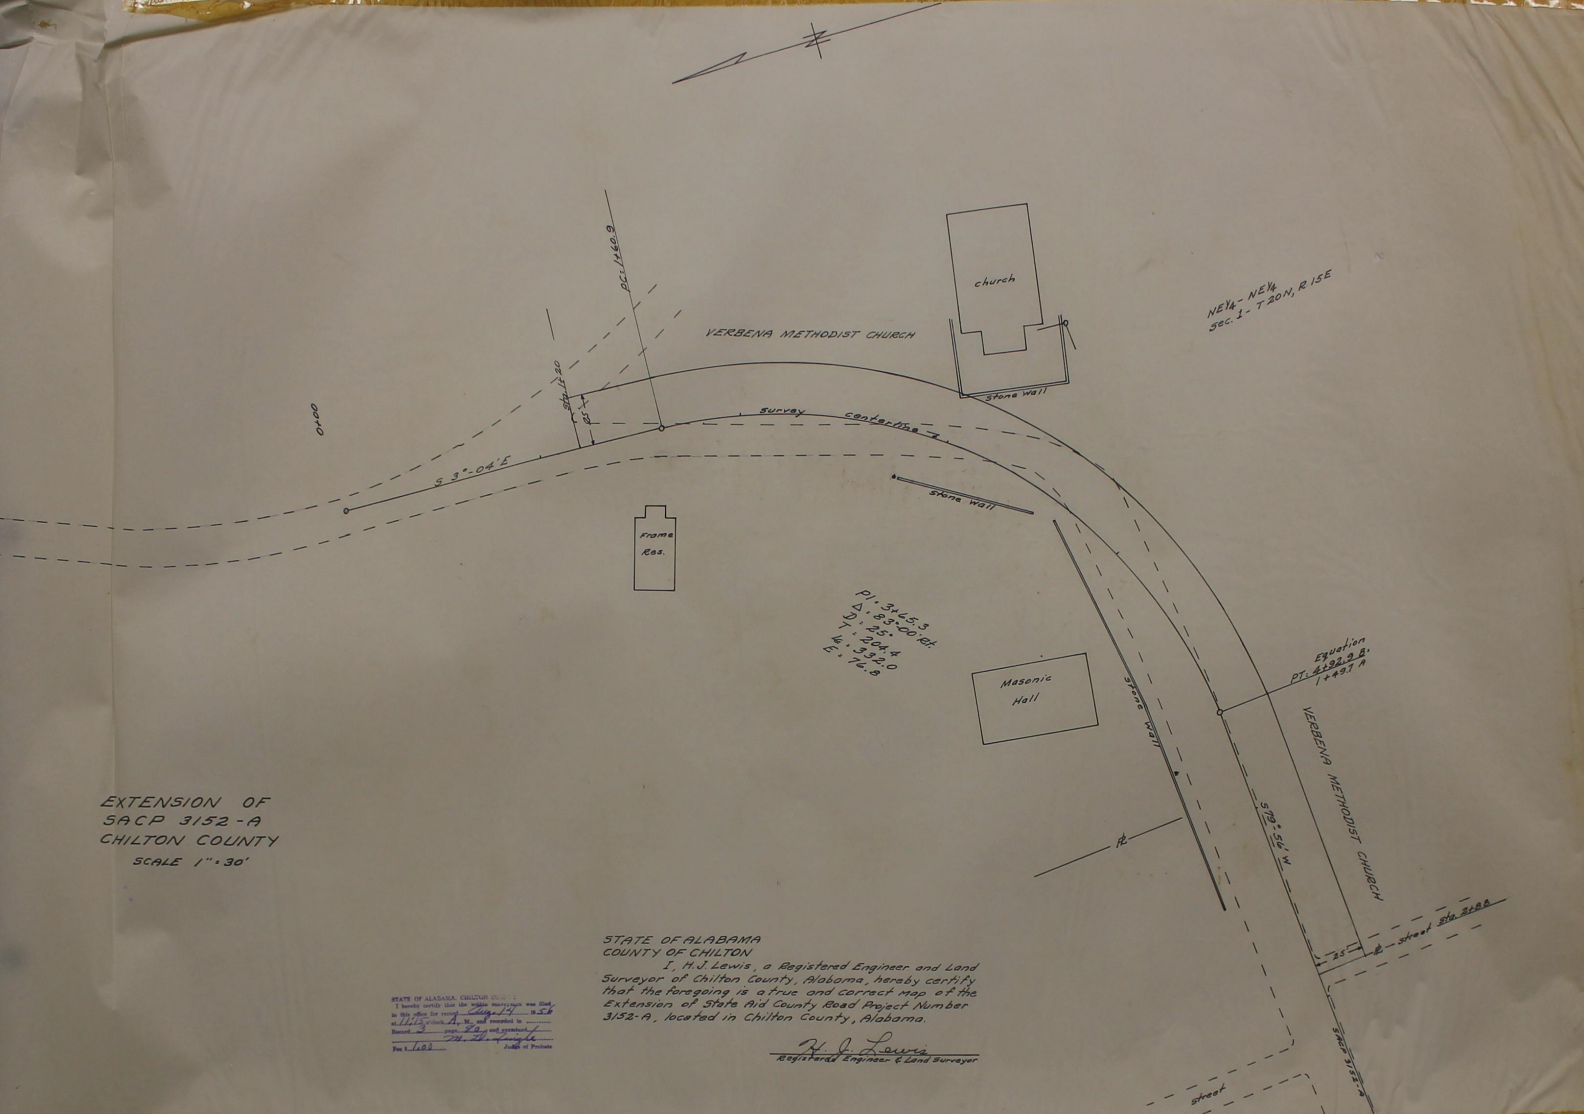

EXTENSION OF
SACP 3152-A
CHILTON COUNTY
SCALE 1" = 30'

STATE OF ALABAMA
COUNTY OF CHILTON

I, H. J. Lewis, a Registered Engineer and Land Surveyor of Chilton County, Alabama, hereby certify that the foregoing is a true and correct map of the Extension of State Aid County Road Project Number 3152-A, located in Chilton County, Alabama.

H. J. Lewis
Registered Engineer & Land Surveyor

STATE OF ALABAMA, CHILTON COUNTY
I hereby certify that the within conveyance was filed in this office for record Aug. 14 1956 at 11:15 o'clock A. M., and recorded in Record 3 page 70 and examined
M. W. Lingle
Fee $ 1.00 Judge of Probate