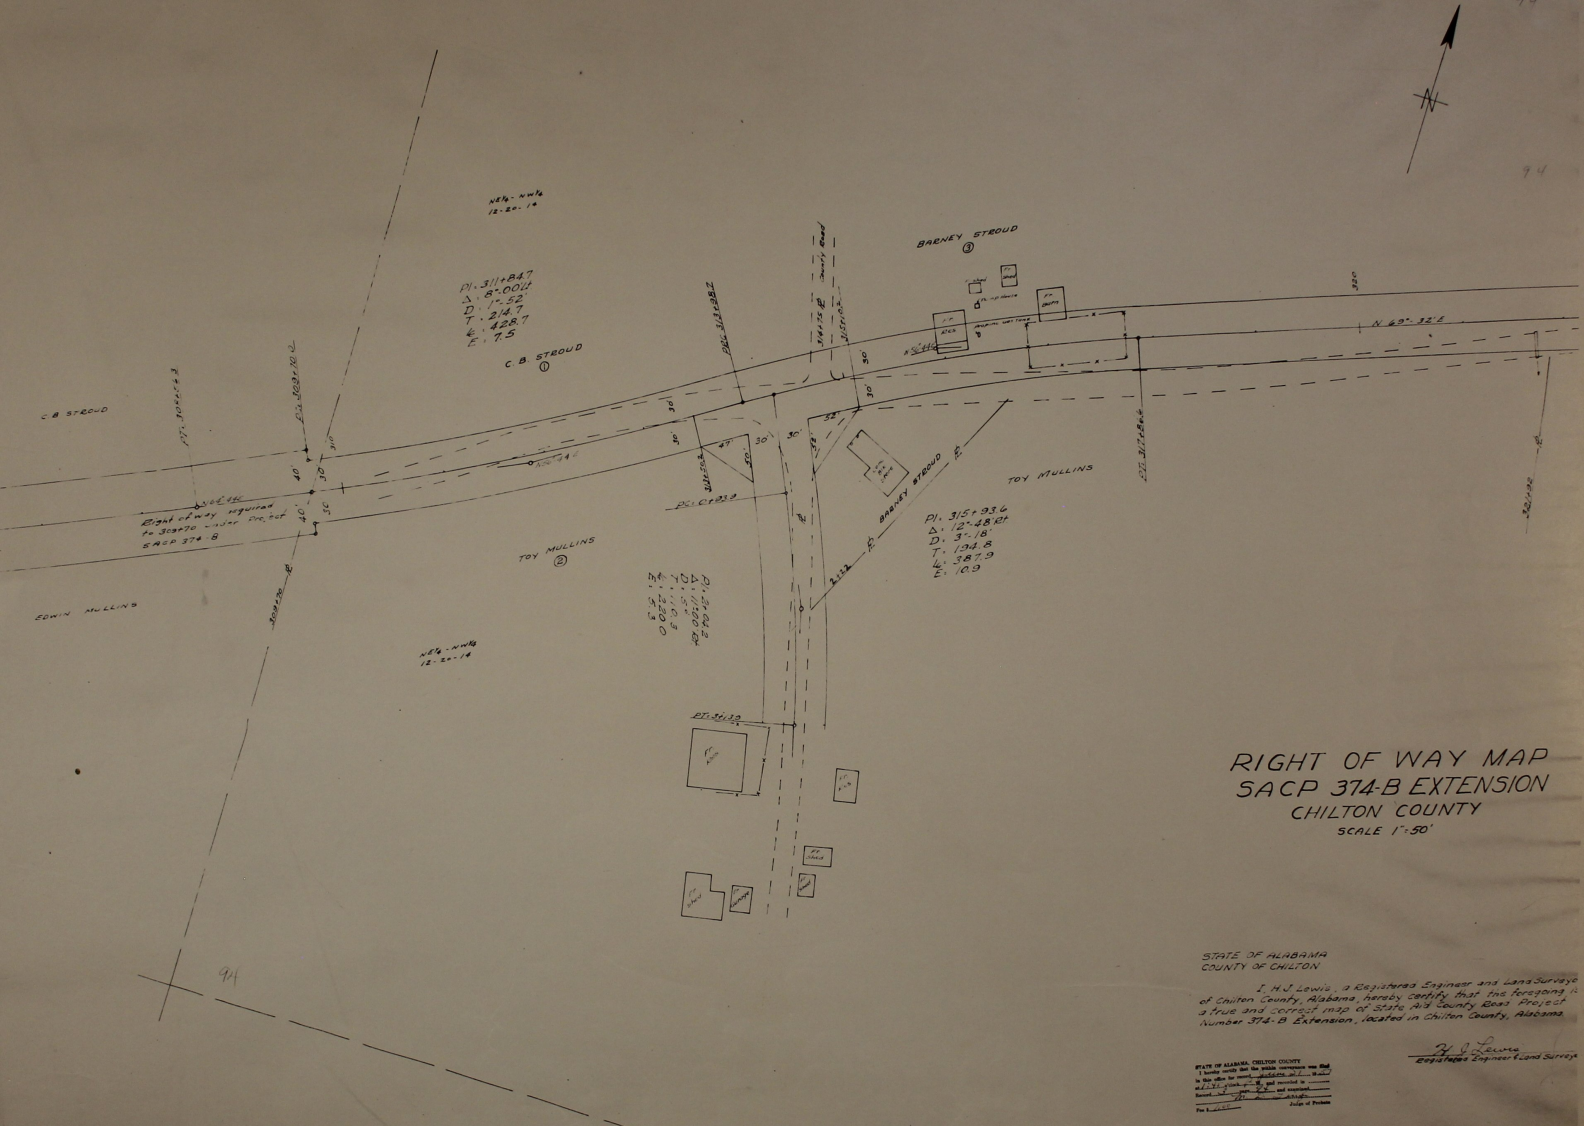

RIGHT OF WAY MAP
SACP 374-B EXTENSION
CHILTON COUNTY
SCALE 1"=50'

STATE OF ALABAMA
COUNTY OF CHILTON

I, H. J. Lewis, a Registered Engineer and Land Surveyor of Chilton County, Alabama, hereby certify that the foregoing is a true and correct map of State Aid County Road Project Number 374-B Extension, located in Chilton County, Alabama.

H. J. Lewis
Registered Engineer & Land Surveyor

STATE OF ALABAMA, CHILTON COUNTY
I hereby certify that the within conveyance was filed in this office for record ... 19 ... at ... o'clock ... M. and recorded in ... Record ... page ... and examined.
Fee $ ...
Judge of Probate