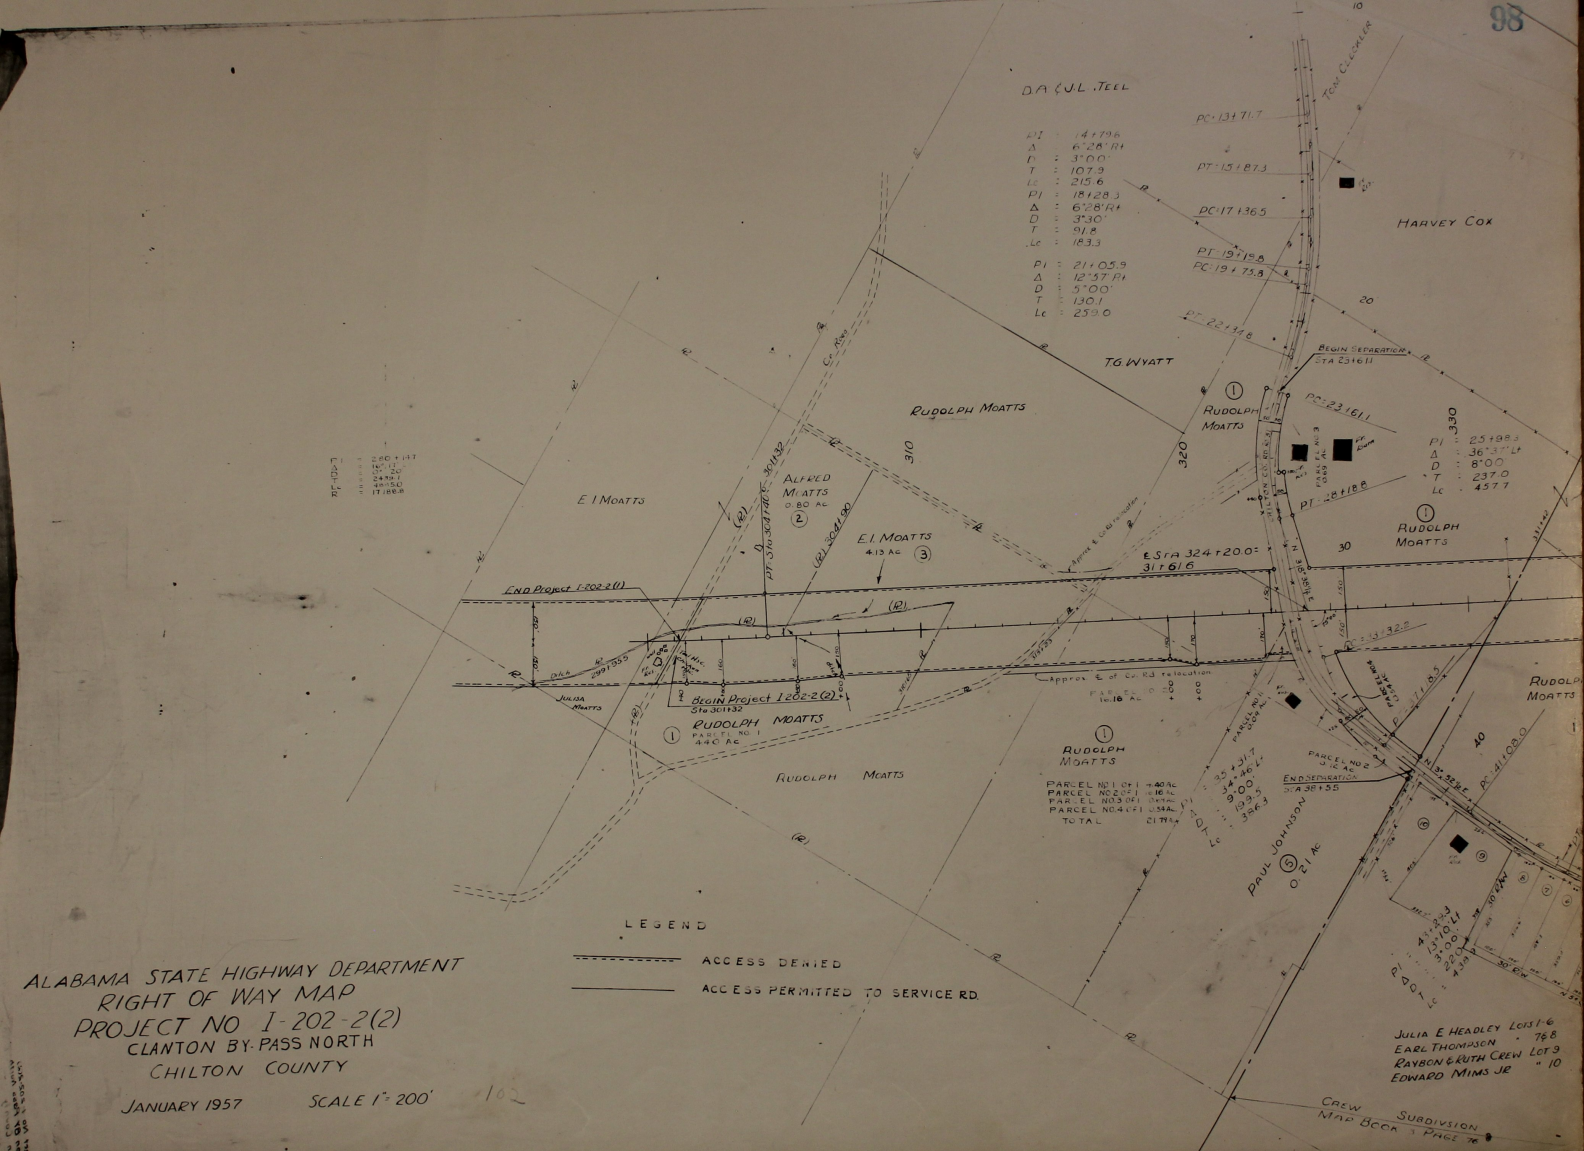

98

ALABAMA STATE HIGHWAY DEPARTMENT
RIGHT OF WAY MAP
PROJECT NO I-202-2(2)
CLANTON BY-PASS NORTH
CHILTON COUNTY
JANUARY 1957 SCALE 1" = 200'

102