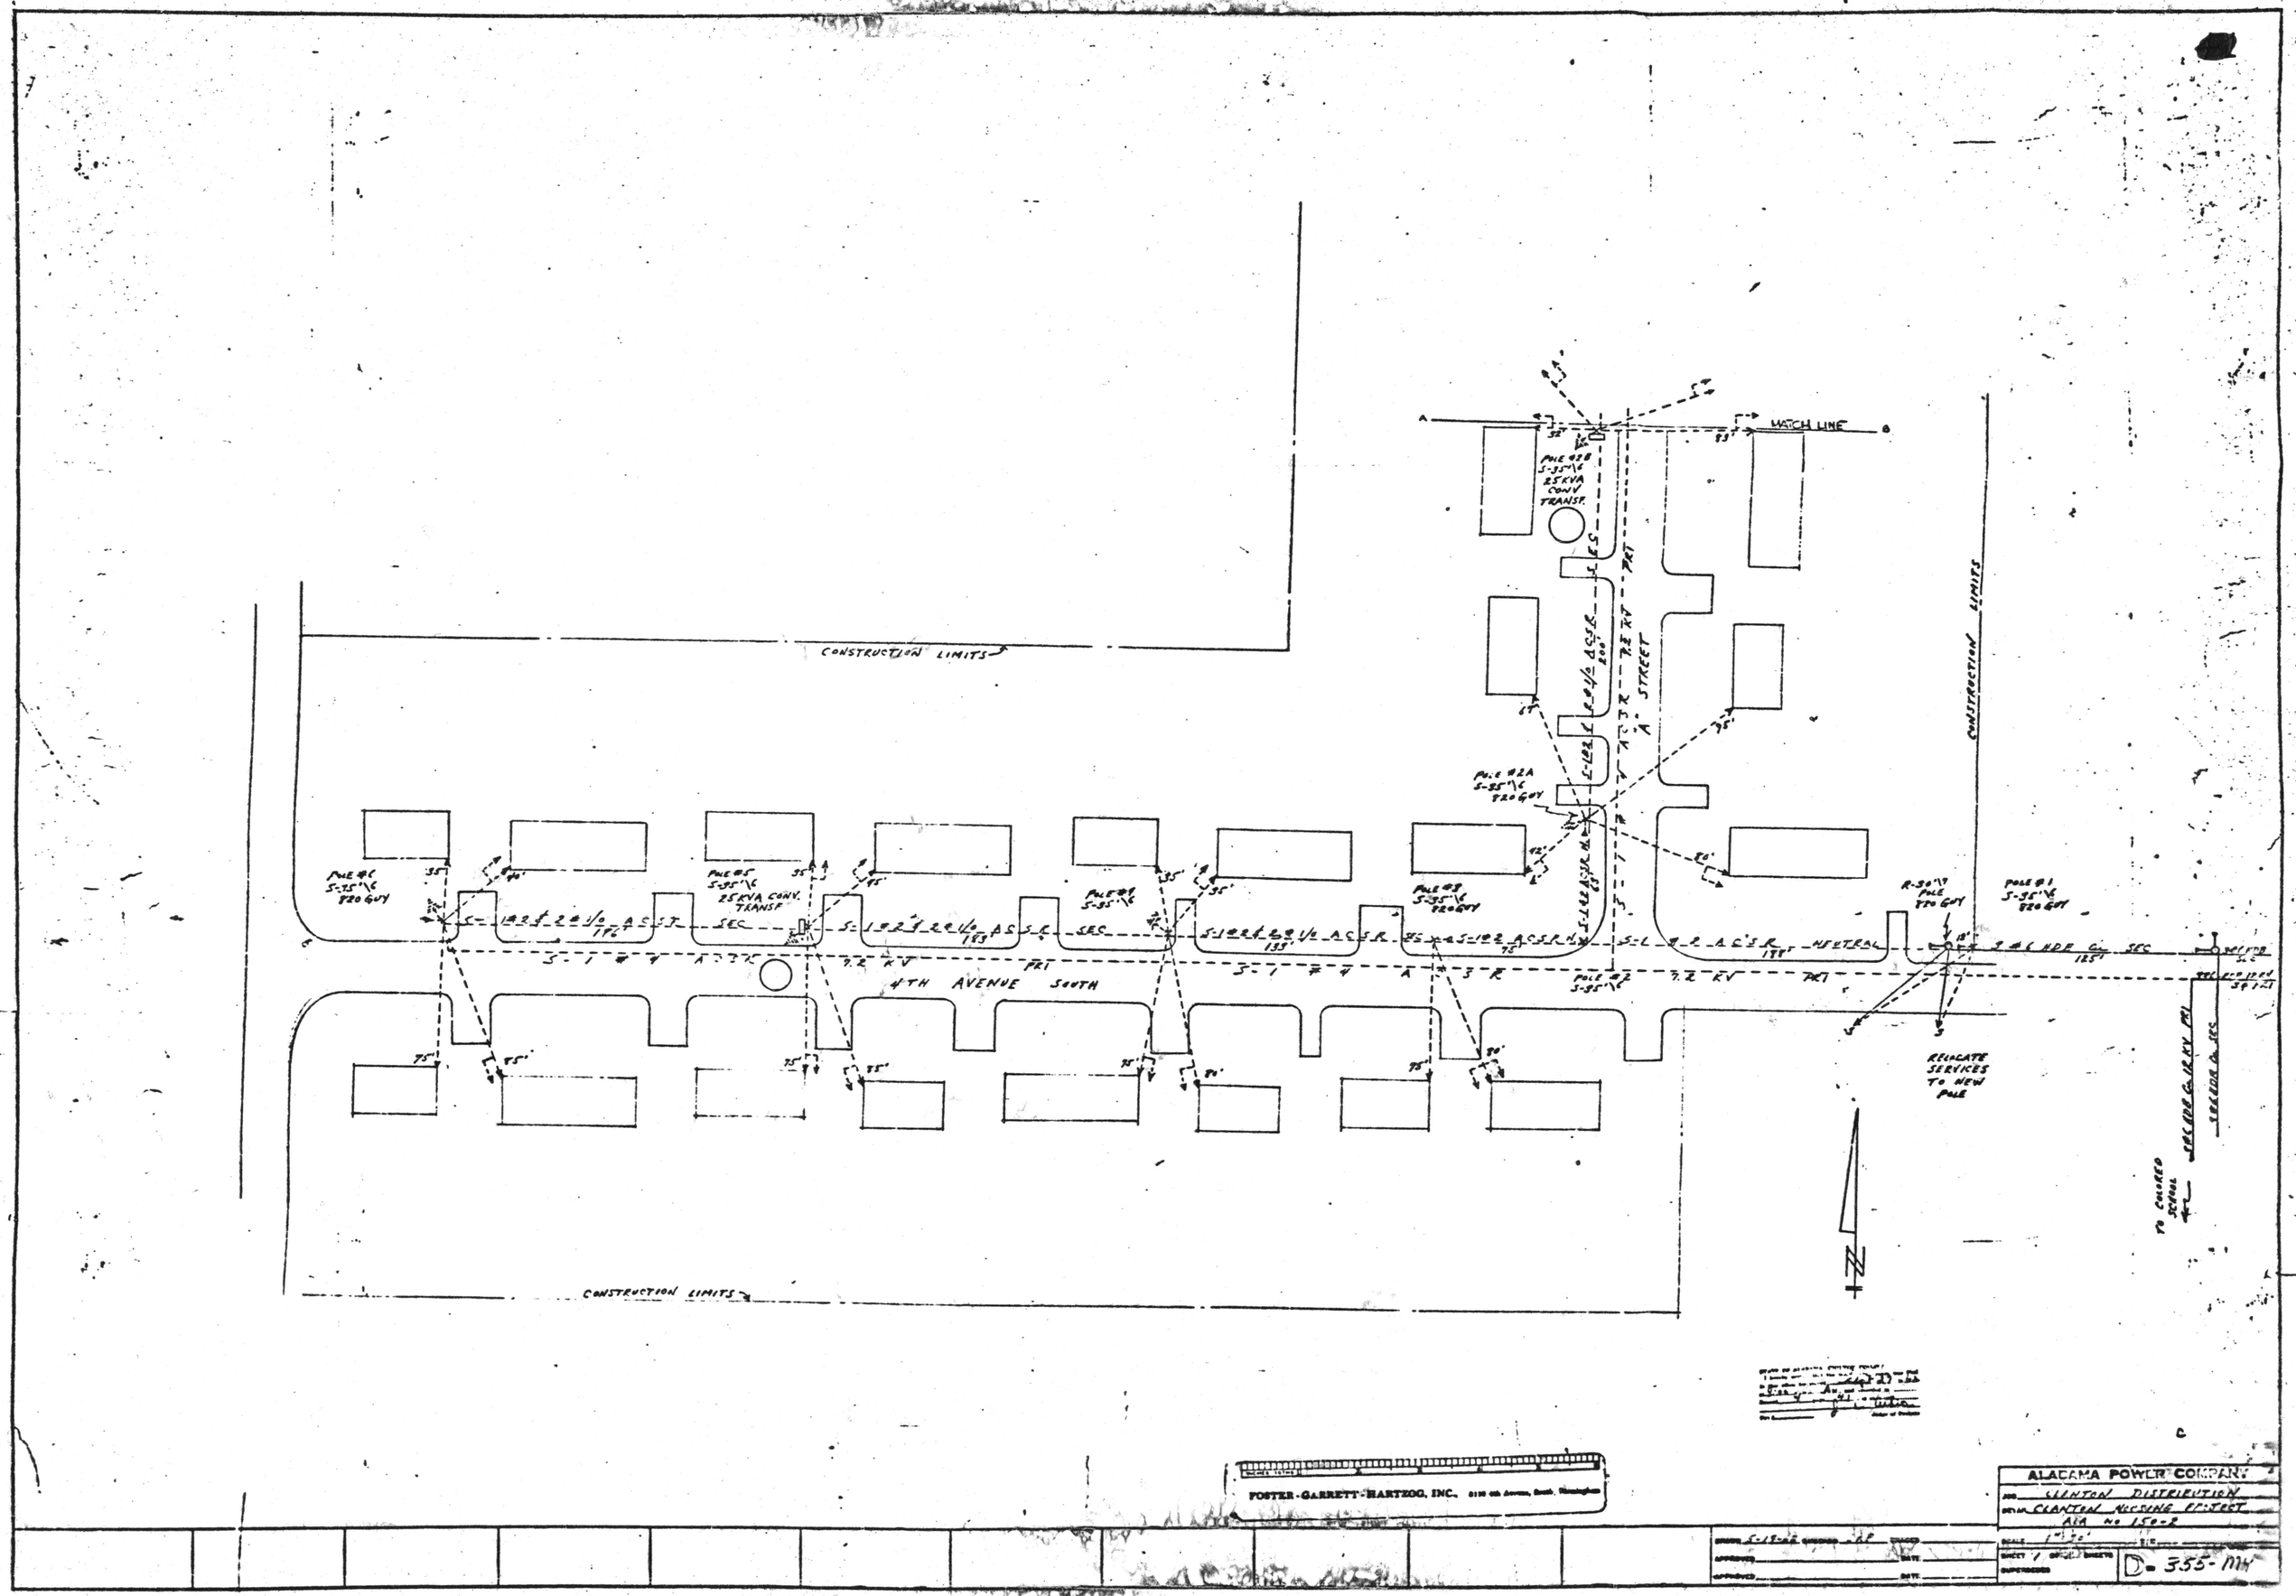

CONSTRUCTION LIMITS
MATCH LINE
POLE #2B S-35'\6 25KVA CONV TRANSF.
POLE #2A S-35'\6 820 GUY
POLE #6 S-35'\6 820 GUY
POLE #5 S-35'\6 25KVA CONV. TRANSF.
POLE #4 S-35'\6
POLE #3 S-35'\6 820 GUY
POLE #2 S-35'\6
POLE #1 S-35'\6 820 GUY
R-30'\9 POLE 820 GUY
"A" STREET
4TH AVENUE SOUTH
7.2 KV PRI
NEUTRAL
RELOCATE SERVICES TO NEW POLE
TO COLORED SCHOOL
CONSTRUCTION LIMITS
FOSTER-GARRETT-HARTZOG, INC.
ALABAMA POWER COMPANY
CLANTON DISTRIBUTION
CLANTON HOUSING PROJECT
ALA NO 150-2
D-355-MH