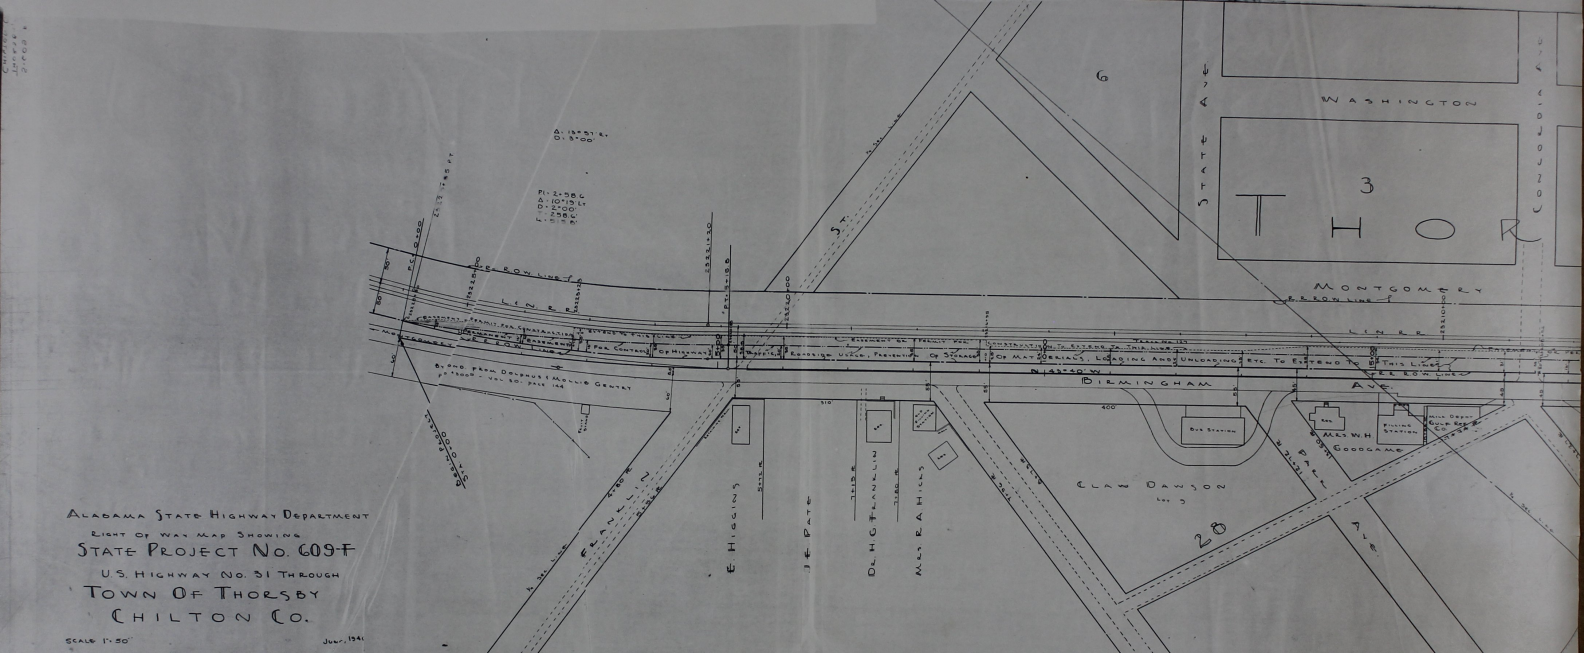
WASHINGTON
STATE AVE
CONCORDIA AVE
3
THOR
MONTGOMERY
L & N R R
BIRMINGHAM
AVE.
N 43°40' W
E HIGGINS
J E PATE
D L HIGGINFRANKLIN
M & R A HILLS
FRANKLIN
ALAN DAWSON
Lot 3
28
ALE
MRS W H GOODGAME
BUS STATION
PARK
400
310
5°
N 46°30' E
N 43°30' W
S 46°30' W
S 43°30' E
Beginning at Present Intersection of Survey of U.S. Highway No. 31 and Survey of Materials, Loading and Unloading Etc. To Extend to or From This Line