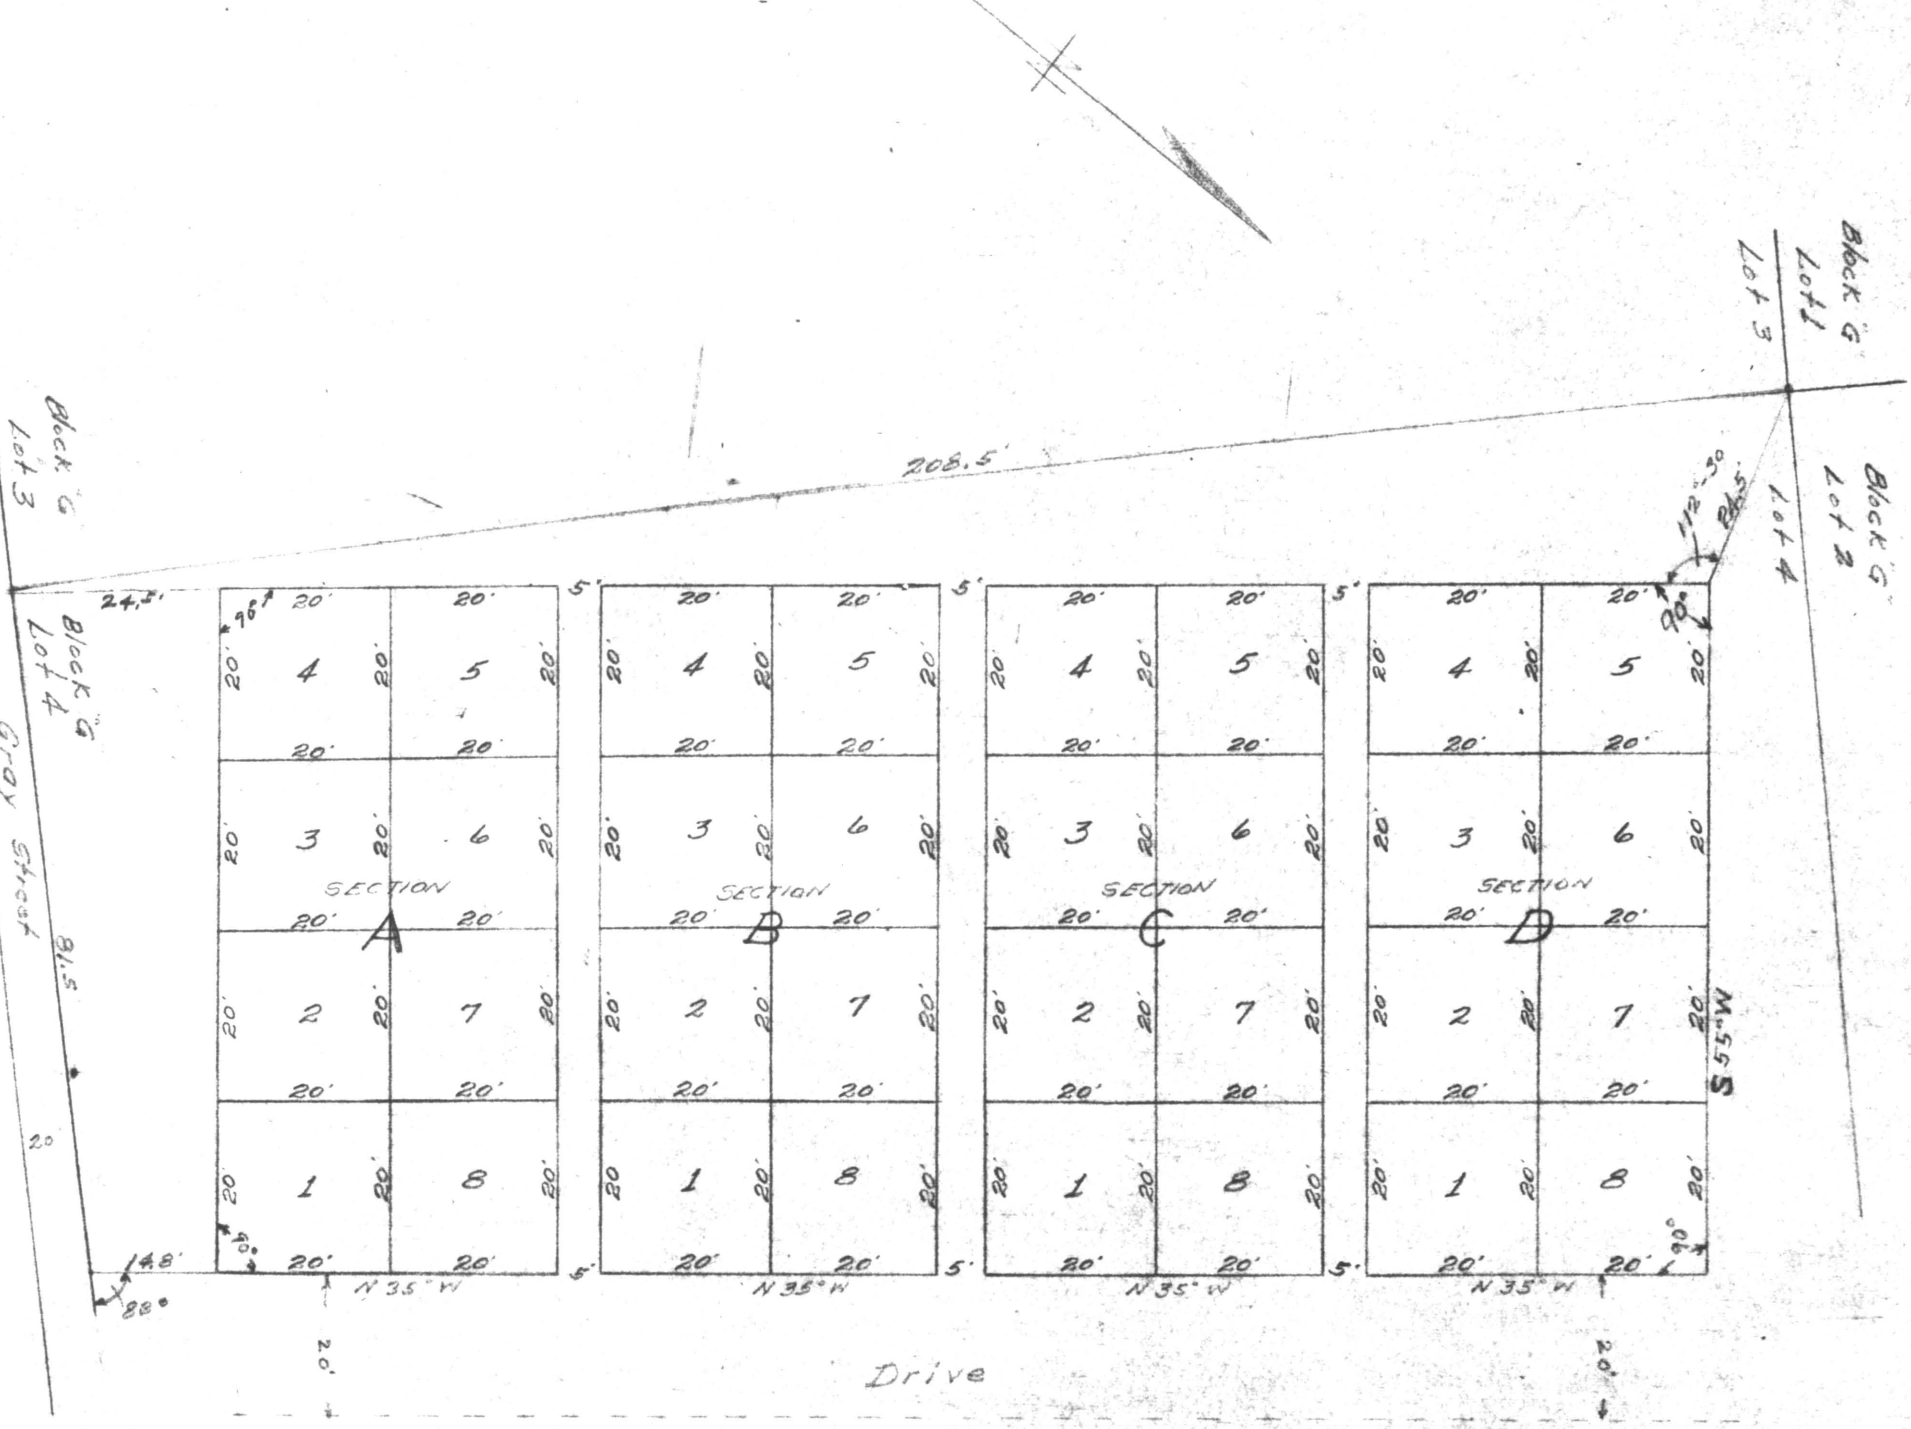

MT. CREEK BAPTIST CHURCH CEMETERY

CHILTON COUNTY, ALABAMA

SCALE 1"=20' DATE DECEMBER 8, 1951

STATE OF ALABAMA
COUNTY OF CHILTON

We, the undersigned, Samuel D. Brown, Registered Land Surveyor, and G.C. Kicker, Sr. and T.B. Glenn, Trustees of the Mt. Creek Baptist Church, do hereby certify that the foregoing Map or Plat is a true and correct Map of a survey made by Samuel D. Brown, Registered Land Surveyor, of the property shown on said Map, With the dimensions of the lots shown thereon.
We further certify that the said property is located in the Town of Mtn. Creek Alabama as shown on Map recorded in Map Book 1 in office of Judge of Probate, Chilton County, Alabama

Samuel D Brown
Registered Land Surveyor
Ala. No. 1047

G.C. Kicker Sr.
Trustee

T.B. Glenn
Trustee

STATE OF ALABAMA
COUNTY OF CHILTON

I, M.E. Difenderfer a notary Public in and for said County and State, hereby certify that Samuel D. Brown, Registered Land Surveyor and G.C. Kicker, Sr. and T.B. Glenn, Trustees of the Mt. Creek Baptist Church, Whose names are signed to the foregoing Certificate and who are known to me acknowledged before me on this day that being informed of the contents of the above Map, they signed the same voluntarily on day the same bears date.

M.E. Difenderfer
Notary Public

THIS MAP RECORDED MAP BOOK 3-PAGE 14

STATE OF ALABAMA, CHILTON COUNTY
I hereby certify that the within conveyance was filed in this office for record Jan 5 1952
at ..... o'clock ..... M. and recorded in Map
Record 3 page 14 and examined
W. L. Garrish
Fee $ ..... Judge of Probate