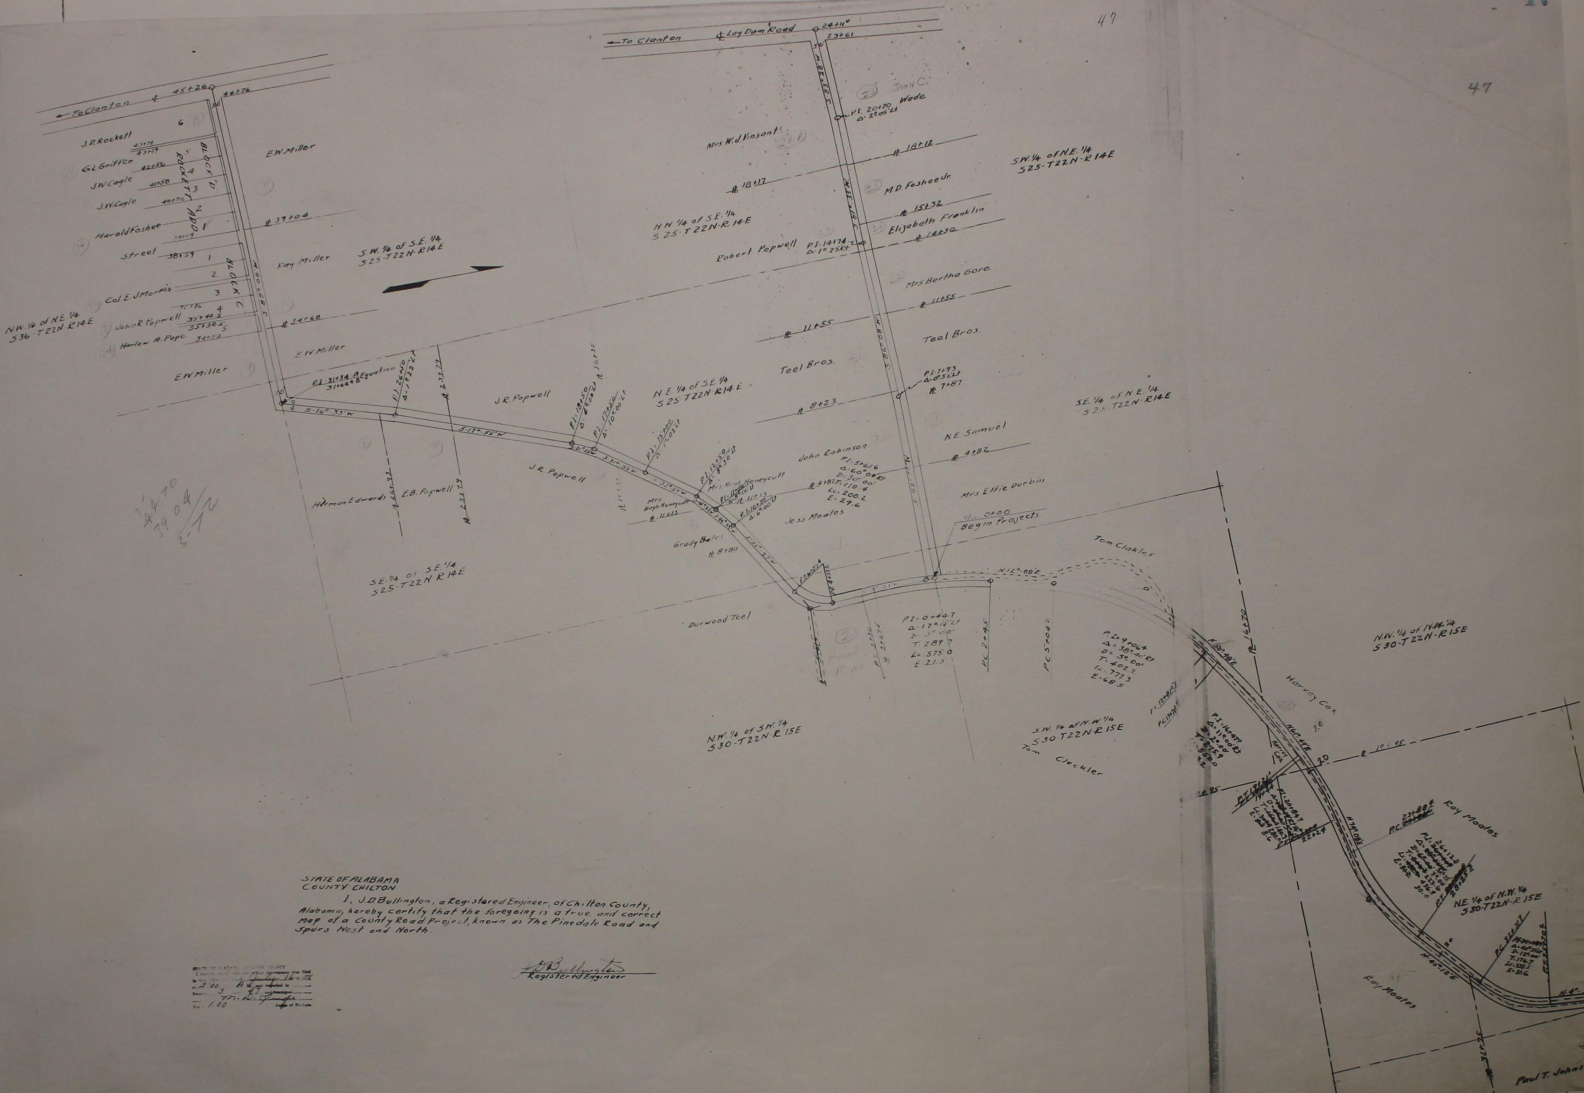

STATE OF ALABAMA
COUNTY CHILTON

I, J.D. Bullington, a Registered Engineer, of Chilton County, Alabama, hereby certify that the foregoing is a true and correct map of a County Road Project known as The Pinedale Road and Spurs West and North.

Registered Engineer