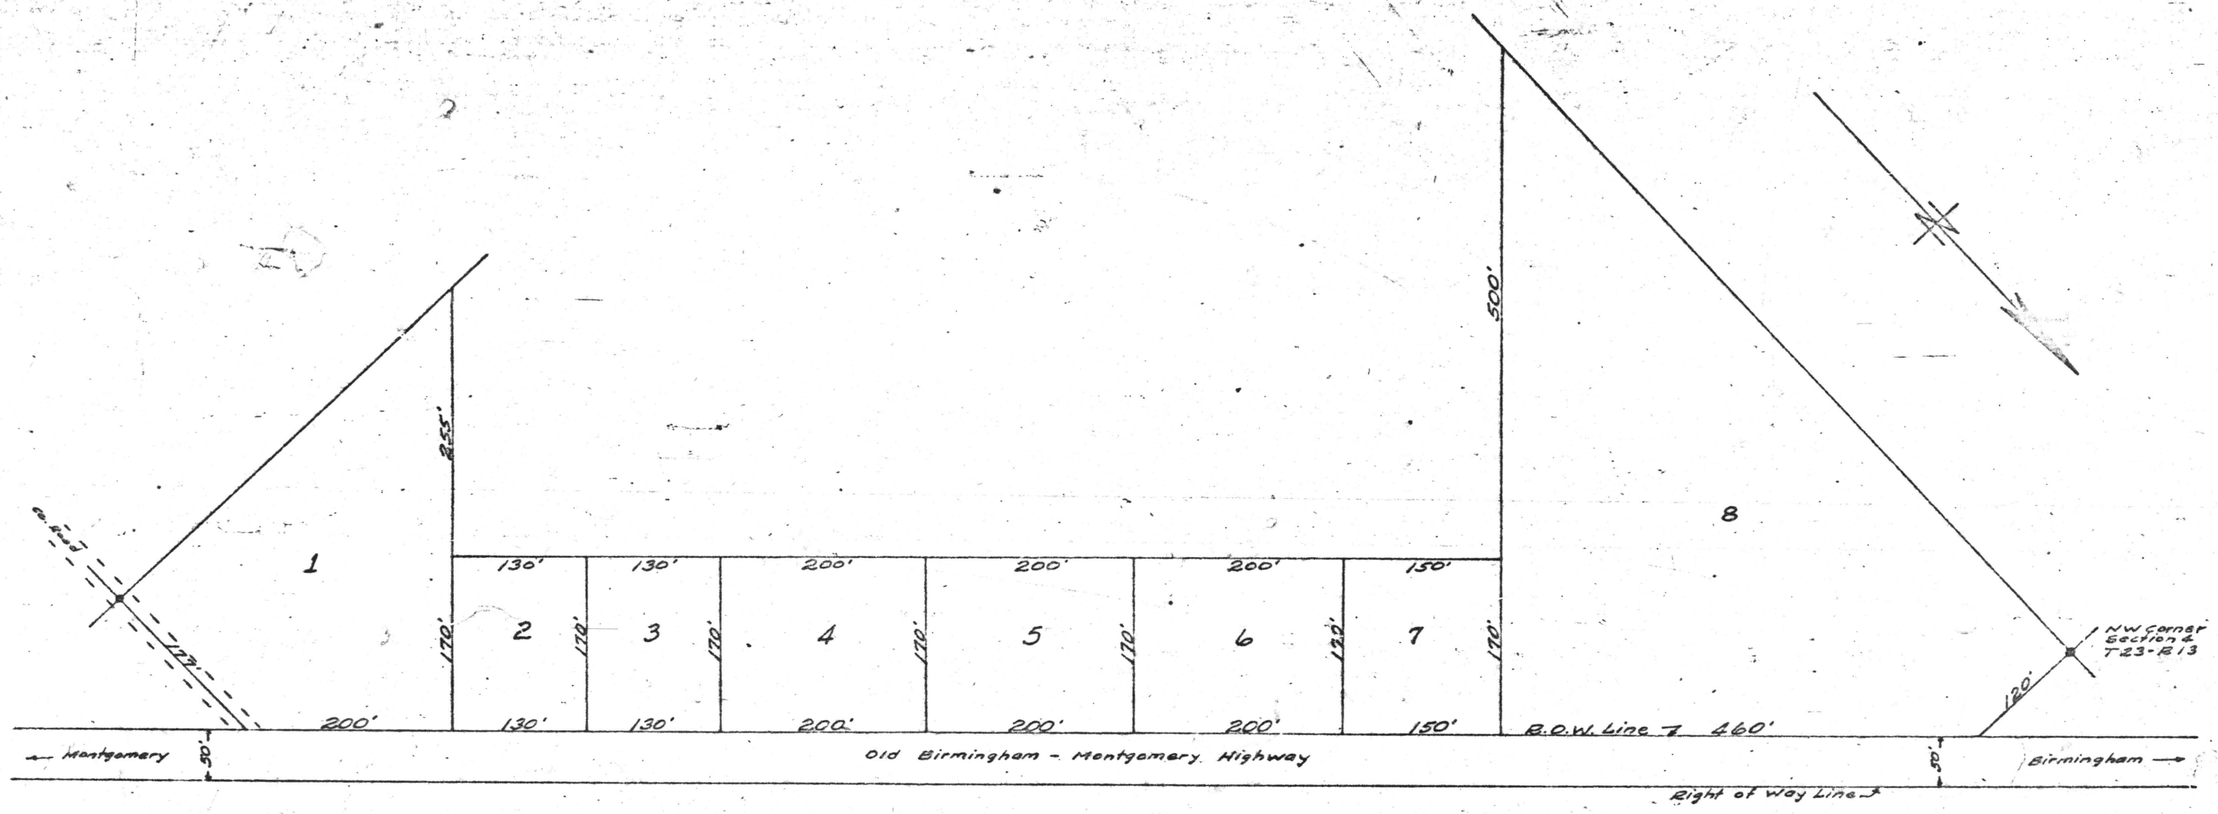


# PROPERTY OF HARVEY A. DEASON
# CHILTON COUNTY, ALABAMA
## SCALE 1" = 100' DATE JANUARY 1958

STATE OF ALABAMA
COUNTY OF CHILTON

We the undersigned, Milton E. Diefenderfer, Registered Land Surveyor, and Harvey A. Deason, Owner of the premises described herein, do hereby certify that the foregoing map or plat is a true and correct map of a survey made by Milton E. Diefenderfer, Registered Land Surveyor; of the property shown on said map, with the dimensions of the lots shown thereon; and the map shows the relation of the lands so platted to the government survey in that section.
We further certify that the said property is located in the NW¼ of the NW¼ of Section 4, Township 23, Range 13, Chilton County, Alabama.
In witness whereof we have hereunto set our hand on this the day of January, 1958.

Milton E. Diefenderfer
Registered Land Surveyor

H. A. Deason
owner

STATE OF ALABAMA
COUNTY OF CHILTON

I, a Notary Public in and for said County and State, hereby certify that, Milton E. Diefenderfer, Registered Land Surveyor, and Harvey A. Deason, Owner, whose names are signed to the foregoing certificate, and who are known to me, acknowledged before me on this day that, being informed of the contents of the conveyance, they signed the same voluntarily on day the same bears date.

W. O. Lewis
Notary Public