Void

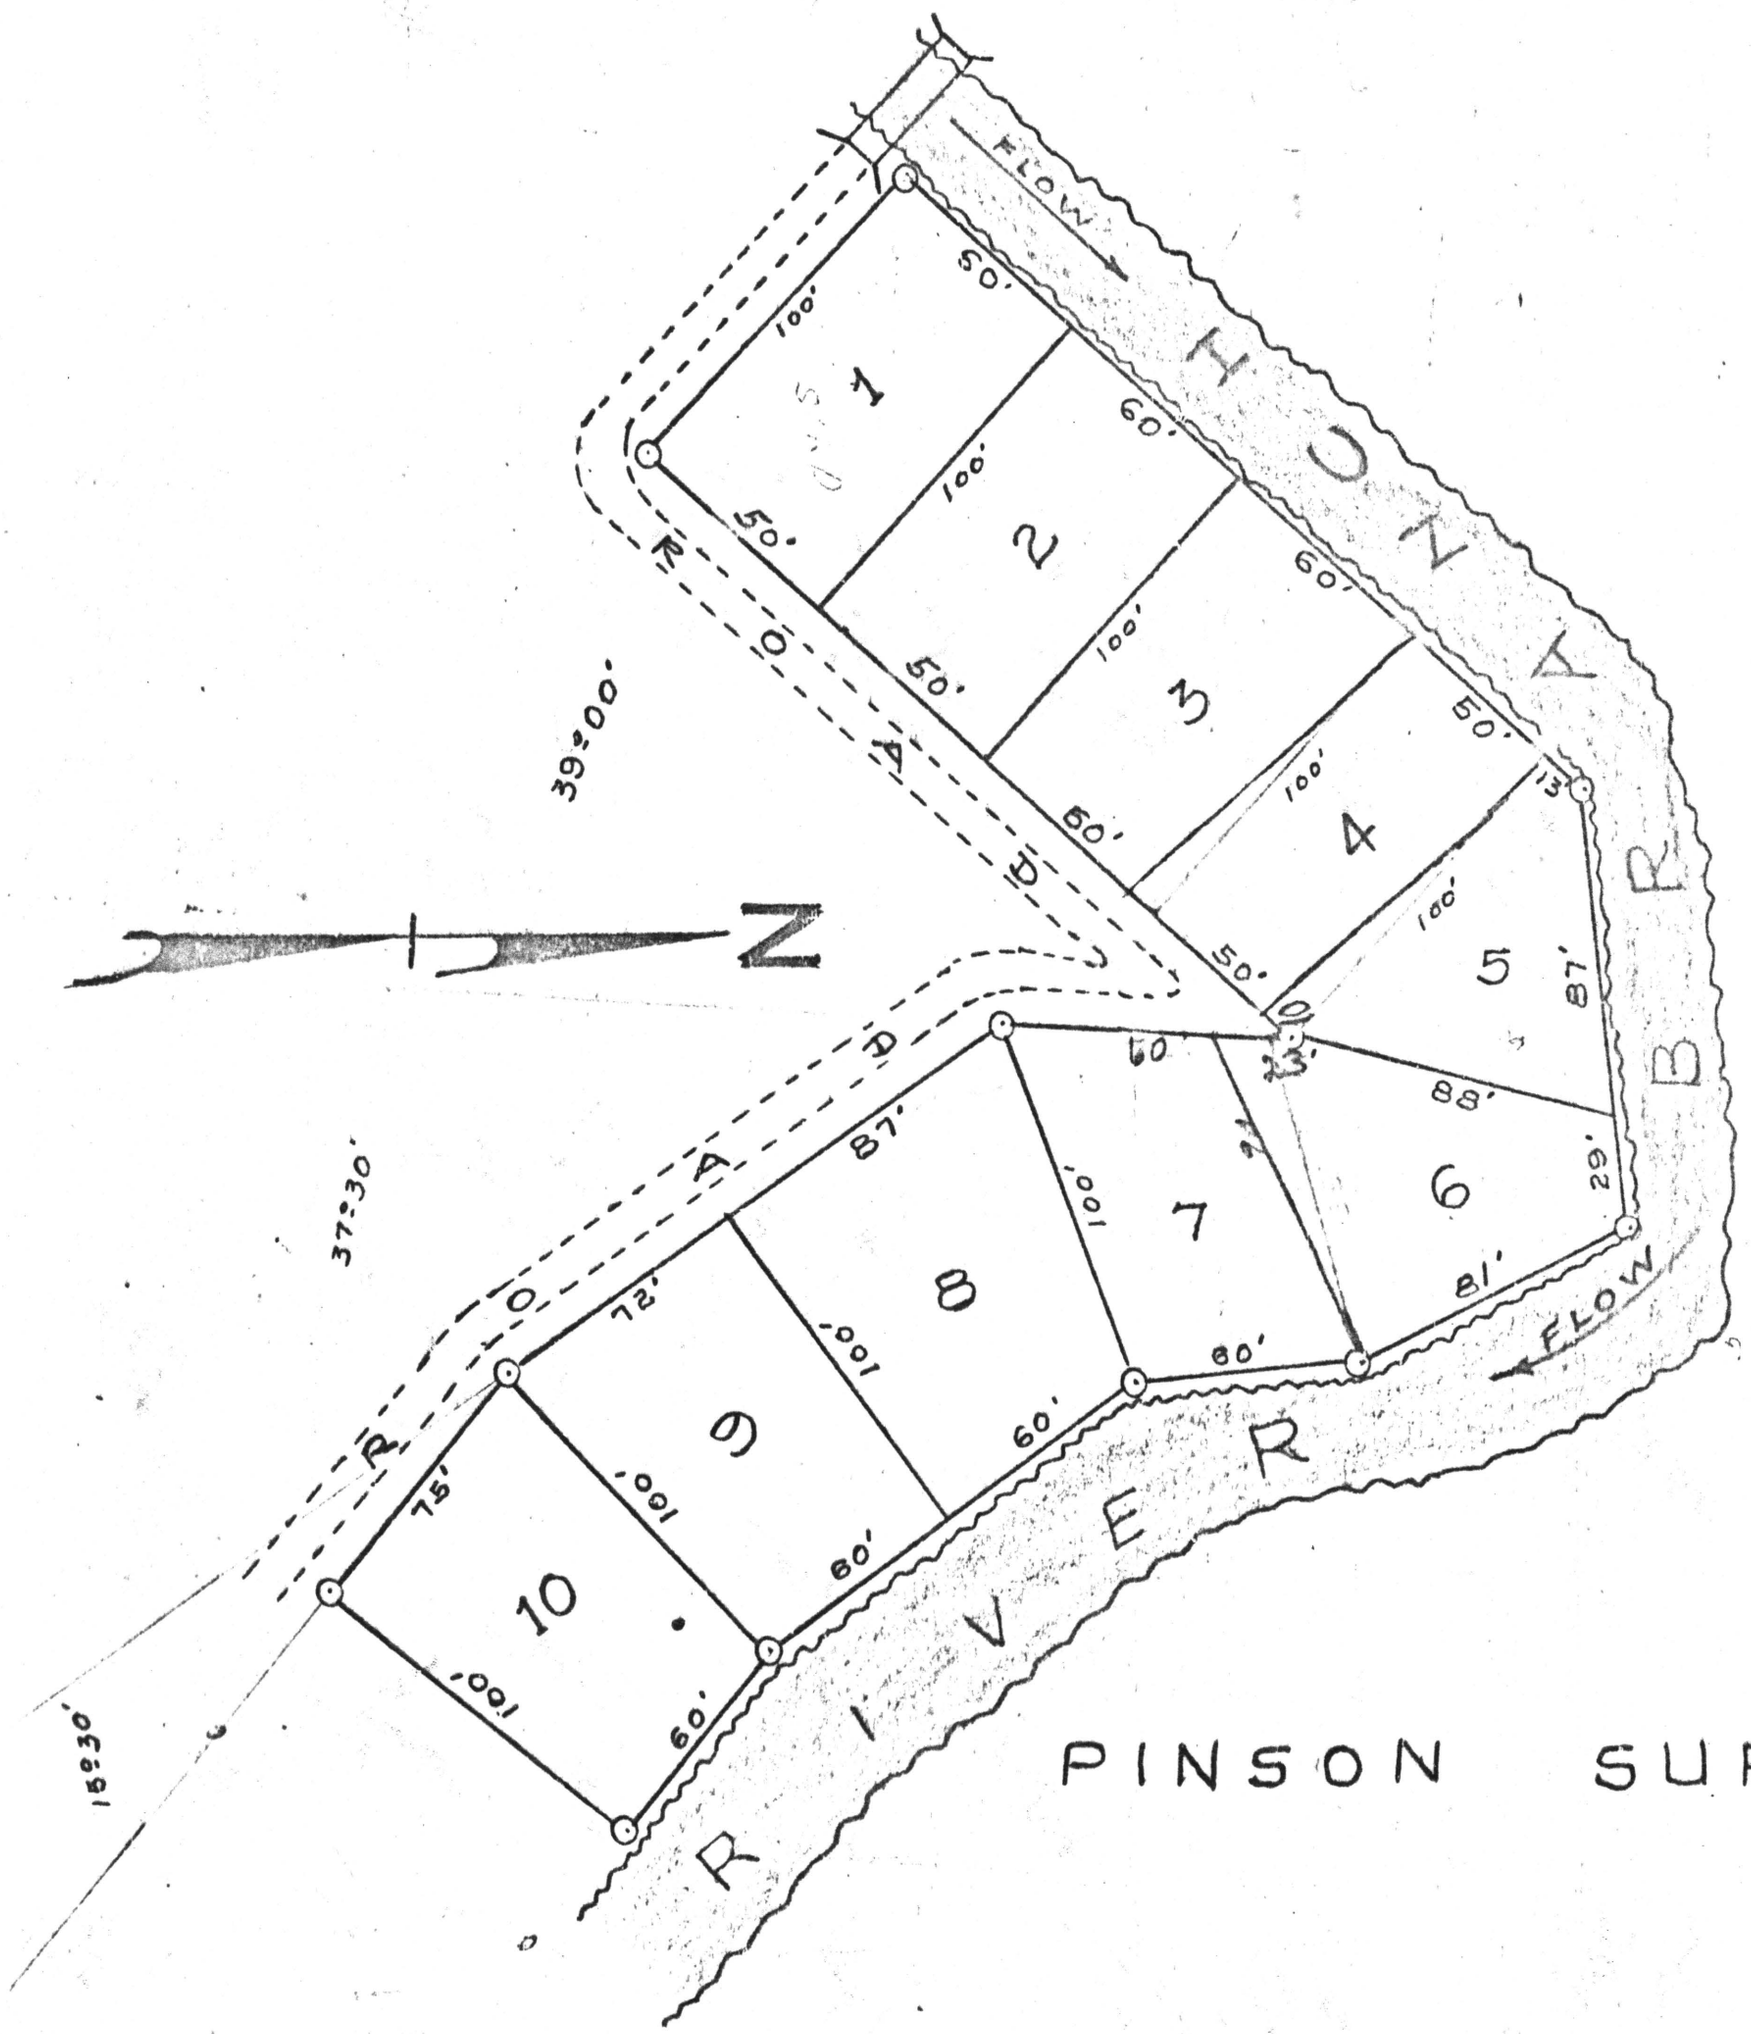

PINSON SURVEY Nº 2

STATE OF ALABAMA
CHILTON, COUNTY

I H.F HEADLEY A LICENSED CIVIL ENGINEER AND LAND SURVEYOR DO HEREBY CERTIFY THAT THE MAP OR PLAT SHOWN HEREON IS A TRUE AND CORRECT SURVEY DESCRIBED AS FOLLOWS TO WIT: BEGINNING 7 FEET FROM THE N.E. END OF A TIMBER BRIDGE WHICH IS THE POINT OF BEGINNING. THENCE S.42°45'E. A DISTANCE OF 243.0' THENCE AN ANGLE TO THE RIGHT OF 41°40' A DISTANCE OF 116.0', THENCE AN ANGLE TO THE RIGHT OF 68°20' A DISTANCE OF 81.0' THENCE AN ANGLE TO THE RIGHT 21°20' A DISTANCE OF 60.0' THENCE AN ANGLE TO THE LEFT 32°40' A DISTANCE OF 120.0' THENCE AN ANGLE TO THE LEFT 15°30' A DISTANCE OF 60.0' THENCE AN ANGLE TO THE RIGHT 90°00' A DISTANCE OF 100.0' THENCE WESTERLY ALONG THE BACK OF THE LOTS SHOWN HEREON A DISTANCE OF 542.0' THENCE AN ANGLE OF 90°00' RT. A DISTANCE OF 100.0' TO THE POINT OF BEGINNING. SITUATED, LYING AND BEING IN THE N.E. 1/4 OF SEC. 25. TP. 23 N. R. 15 E.

SCALE: 1" = 50'

JAN. 12. 1960

STATE OF ALABAMA, CHILTON COUNTY
I hereby certify that the within conveyance was filed in my office for record April 5 1960
at 2:50 P.M. 19 and recorded in Book 4 Page
Fee 1.00 G. C. White Judge of Probate

HEADLEY ENGINEERING CO.
BY: H.F. Headley
H.F. HEADLEY ALA. REG. Nº 1115