BEALLWOOD CIRCLE SUBDIVISION

LOCATED IN SOUTH ONE-HALF OF FRAC.
SEC. 4, T 21, R 16 CHILTON CO., ALA.
SCALE 1" = 60' JULY 25TH, 1964

GRADY A FULLER L.S. ALA. REG
NO. 3089

REGISTERED No. 3089 GRADY A. FULLER

NOTE:- IRON PINS —o—

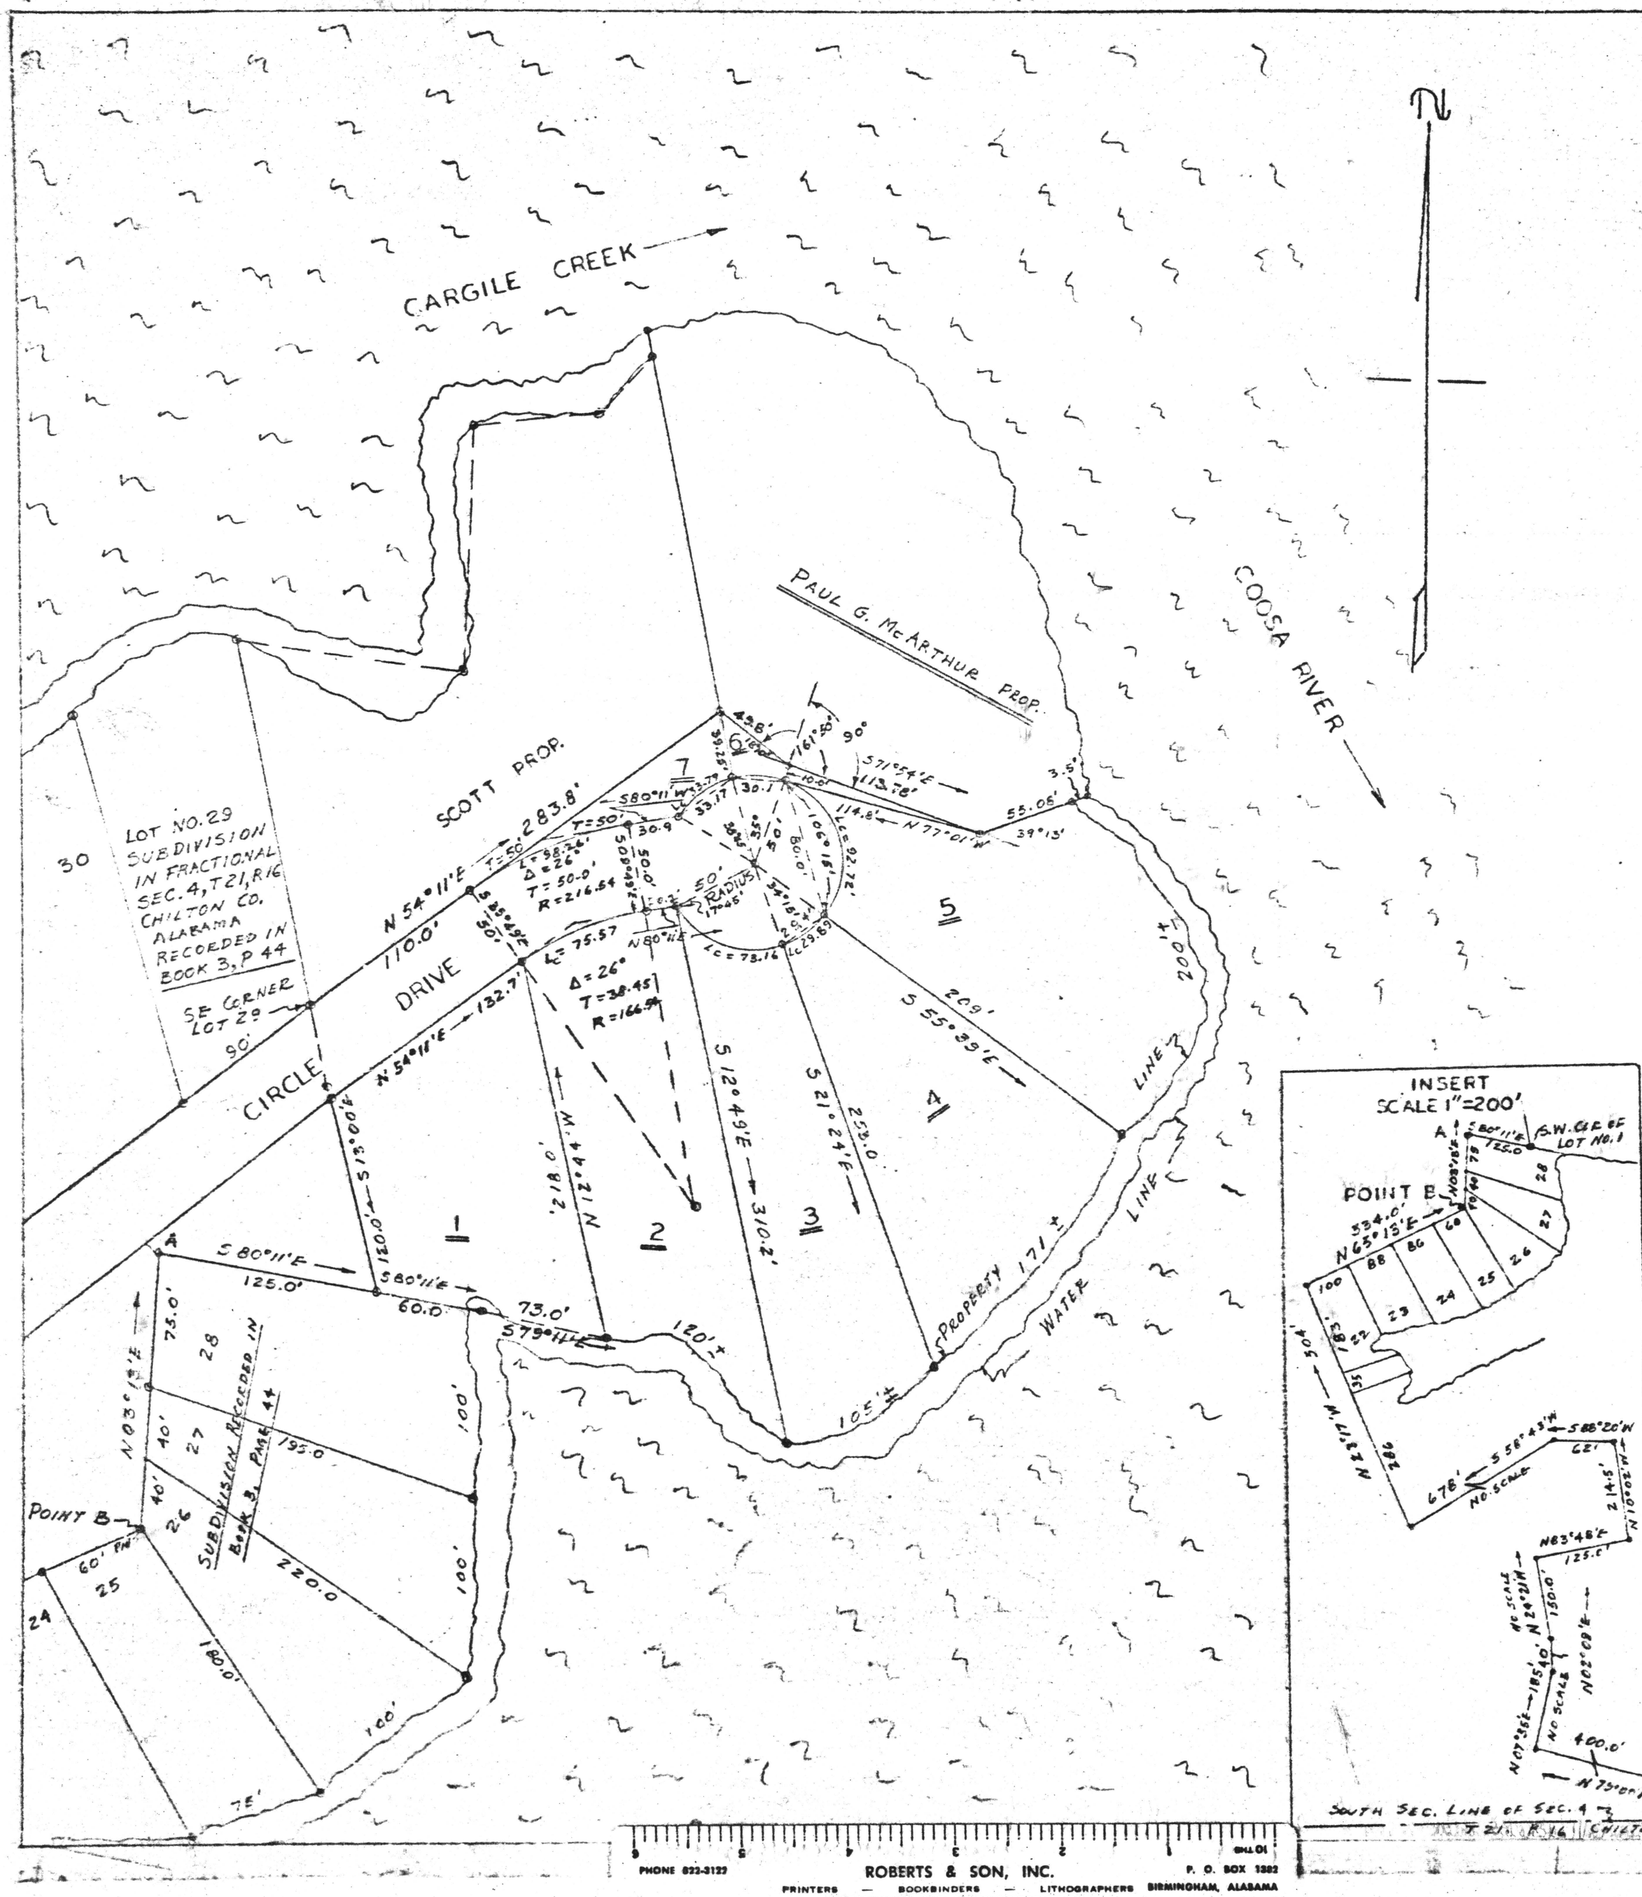

STATE OF ALABAMA, CHAMBERS COUNTY

I, Grady A. Fuller, a Registered Land Surveyor of Alabama hereby certify that the plat shown hereon is a true and correct plat or map of a survey made by me of certain lands owned by T. J. Beall, Sr., in the South Half of Fractional Section 4, Township 21, Range 16, of Chilton County, Alabama; that said map or plat shows the relation of said land to the government survey; that it accurately shows the streets, alleys and public grounds, the length and bearings of each lot, the bearings, length, width and name of each street as well as the number of each lot and block.

IN WITNESS WHEREOF, I have hereunto set my hand and seal on this the 25th day of July, 1964.

Grady A. Fuller
Grady A. Fuller, L. S., Ala. Reg.
No. 3089

STATE OF GEORGIA, TROUP COUNTY

I, T. J. Beall, Sr., the owner of said lands surveyed by said Grady A. Fuller, do hereby join in the foregoing statement and certification made by the said Grady A. Fuller and do hereby certify that it was and is my intention to divide said lands into lots as shown by said plat hereto annexed; that I dedicate to public use the streets shown hereon not previously dedicated.

IN WITNESS WHEREOF, I have hereunto set my hand and seal on this the 25th day of July, 1964.

T J Beall Sr.
T. J. Beall, Sr.

STATE OF ALABAMA, CHAMBERS COUNTY

I, the undersigned authority, a Notary Public in and for said County and State, do hereby certify that Grady A. Fuller, whose name is signed to the foregoing statement and certificate and who is known to me, acknowledged before me on this day that being informed of the contents of the statement and certificate, that he executed the same voluntarily on the day the same bears date.

Given under my hand and seal this 25th day of July, 1964.

Beverly B. Alexander
NOTARY PUBLIC

STATE OF GEORGIA, TROUP COUNTY

I, the undersigned authority, a Notary Public in and for said County and State, do hereby certify that T. J. Beall, Sr., whose name is signed to the foregoing statement and certificate and who is known to me, acknowledged before me on this day that being informed of the contents of the statement and certificate, that he executed the same voluntarily on the day the same bears date.

Given under my hand and seal this 25th day of July, 1964.

Merle Norman
NOTARY PUBLIC

STATE OF ALABAMA, CHILTON COUNTY
I hereby certify that the within conveyance was filed in this office for record July 27 1964 at 1:00 P.M. and recorded in Deed Vol. 7 page 68 and examined
Fee $ 1.00
J. C. White
Judge of Probate

PHONE 822-3123 ROBERTS & SON, INC. P. O. BOX 1382
PRINTERS — BOOKBINDERS — LITHOGRAPHERS BIRMINGHAM, ALABAMA
MICROFILMING AND MICRO-REPRODUCTIONS