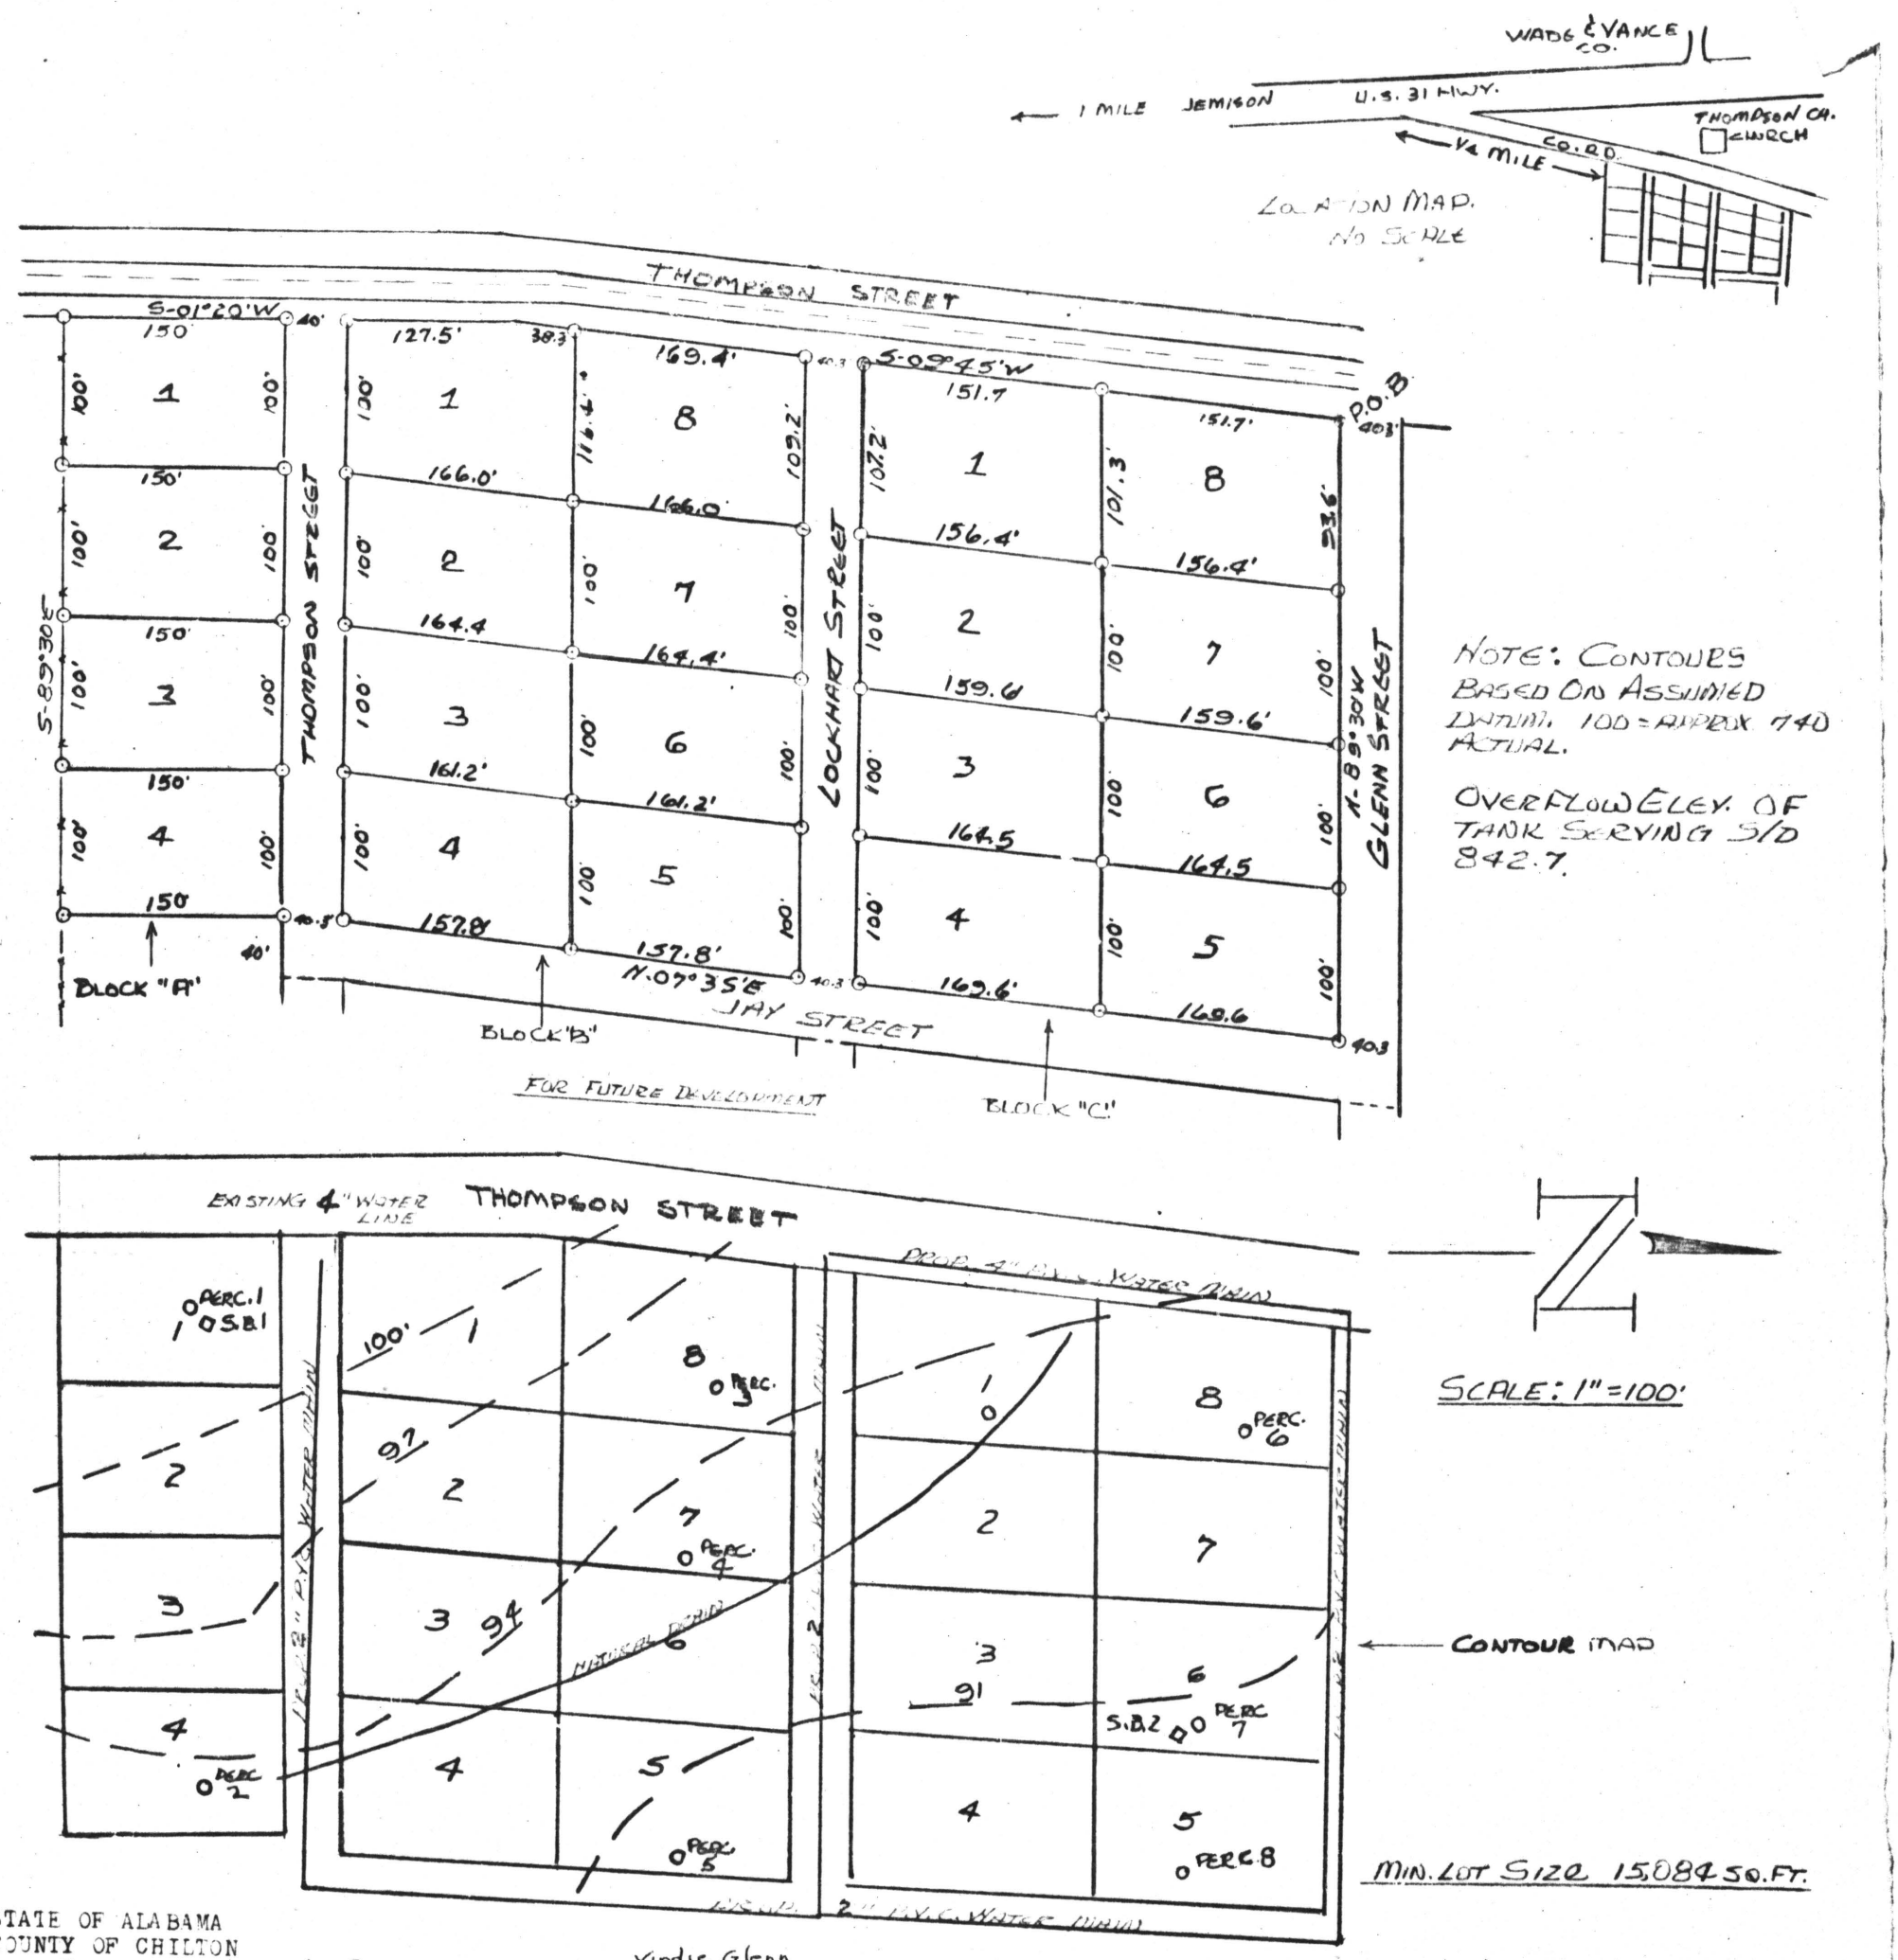

STATE OF ALABAMA
COUNTY OF CHILTON

We, T. J. Lockhart & Wife Mary Jo T. Lockhart & Virdie Glenn Doris T. Glenn, hereby certify that we are the owners of the within described property, and that we did engage Harvey Atkinson, a Registered Land Surveyor to subdivide the same, and that we do of our own free will, adopt this plan of subdivision and dedicate all streets and public spaces as shown hereon, this the 9th day of Feb., 1973.

T. J. Lockhart
Mary Jo T. Lockhart
Virdie Glenn
Doris T. Glenn

STATE OF ALABAMA
COUNTY OF CHILTON

I, James Earl Johnson, a Notary Public in said county and state, hereby certify that the above named T. J. and Mary Jo Lockhart and Virdie & Doris Glenn, who are known to me, appeared before me, and on being informed of the contents of this plat, they executed the same voluntarily on the day the same bears date. This the 9th day of February, 1973.

James Earl Johnson
Notary Public

STATE OF ALABAMA
COUNTY OF CHILTON

I, Harvey Atkinson, a Registered Land Surveyor, hereby certify that the foregoing is a true and correct map or plat of the within described property, to wit; From the northwest corner of Section 14, Township 23-N, Range 13-E, Chilton County, Alabama, run east along the north line of said section for 1,646.04 feet to a point; run thence S-00°-30'E for 1,994.52 feet to a point; run thence S-09°-45'W for 411.8 feet to the point of beginning of said parcel; continue S-09°-45'W for 551.4'; run thence S-01°-20'W for 317.5'; run thence S-89°-30'E for 400 feet to a point; run thence N-01°-20'E for 150 feet; run thence S-89°-30'E for 40 feet to a point; run thence N-07°-35'E for 775.7 feet to a point; run thence N-89°-30'W for 433.9 feet to a point; run thence S-09°-45'W for 40.3 feet, back to the point of beginning, containing 8.5 acres, more or less. I further certify that I have surveyed the same and have set all corners shown hereon, and have staked out the streets and shown their lengths and bearings and their relationship to the original Government Survey.

Harvey Atkinson
Harvey Atkinson, Reg. Land Surveyor
Ala. Reg. No. 6852
P.O. Box 1215
Clanton, Alabama 35045

C. C. Gay Jr.
Approved: C. C. Gay, Jr. Sanitarian
Chilton County Health Dept.

APPROVED: Charles W. Burnette
TOWN OF JEMISON
WATER AND STREET DEPARTMENT

STATE OF ALA. CHILTON CO.
I CERTIFY THIS
INSTRUMENT WAS FILED
1973 MAY 16 AM 8:46
U.C.C. FILE NUMBER OR
REC. BK. & PAGE AS SHOWN ABOVE
Eleanor A. Smith
JUDGE OF PROBATE

Map Book 4 Page 172

My Commission Expires 1975

LOCK-O-LANE VILLAGE
SUBDIVISION

T.J. & MARY JO LOCKHART, OWNERS
SE 1/4-NW 1/4 - S-14, T-23N, R-13E
CHILTON COUNTY ALABAMA
PREPARED BY
GENERAL SURVEYS CO.
P.O. BOX 1215
CLANTON, ALA. 35045

T. J. Lockhart