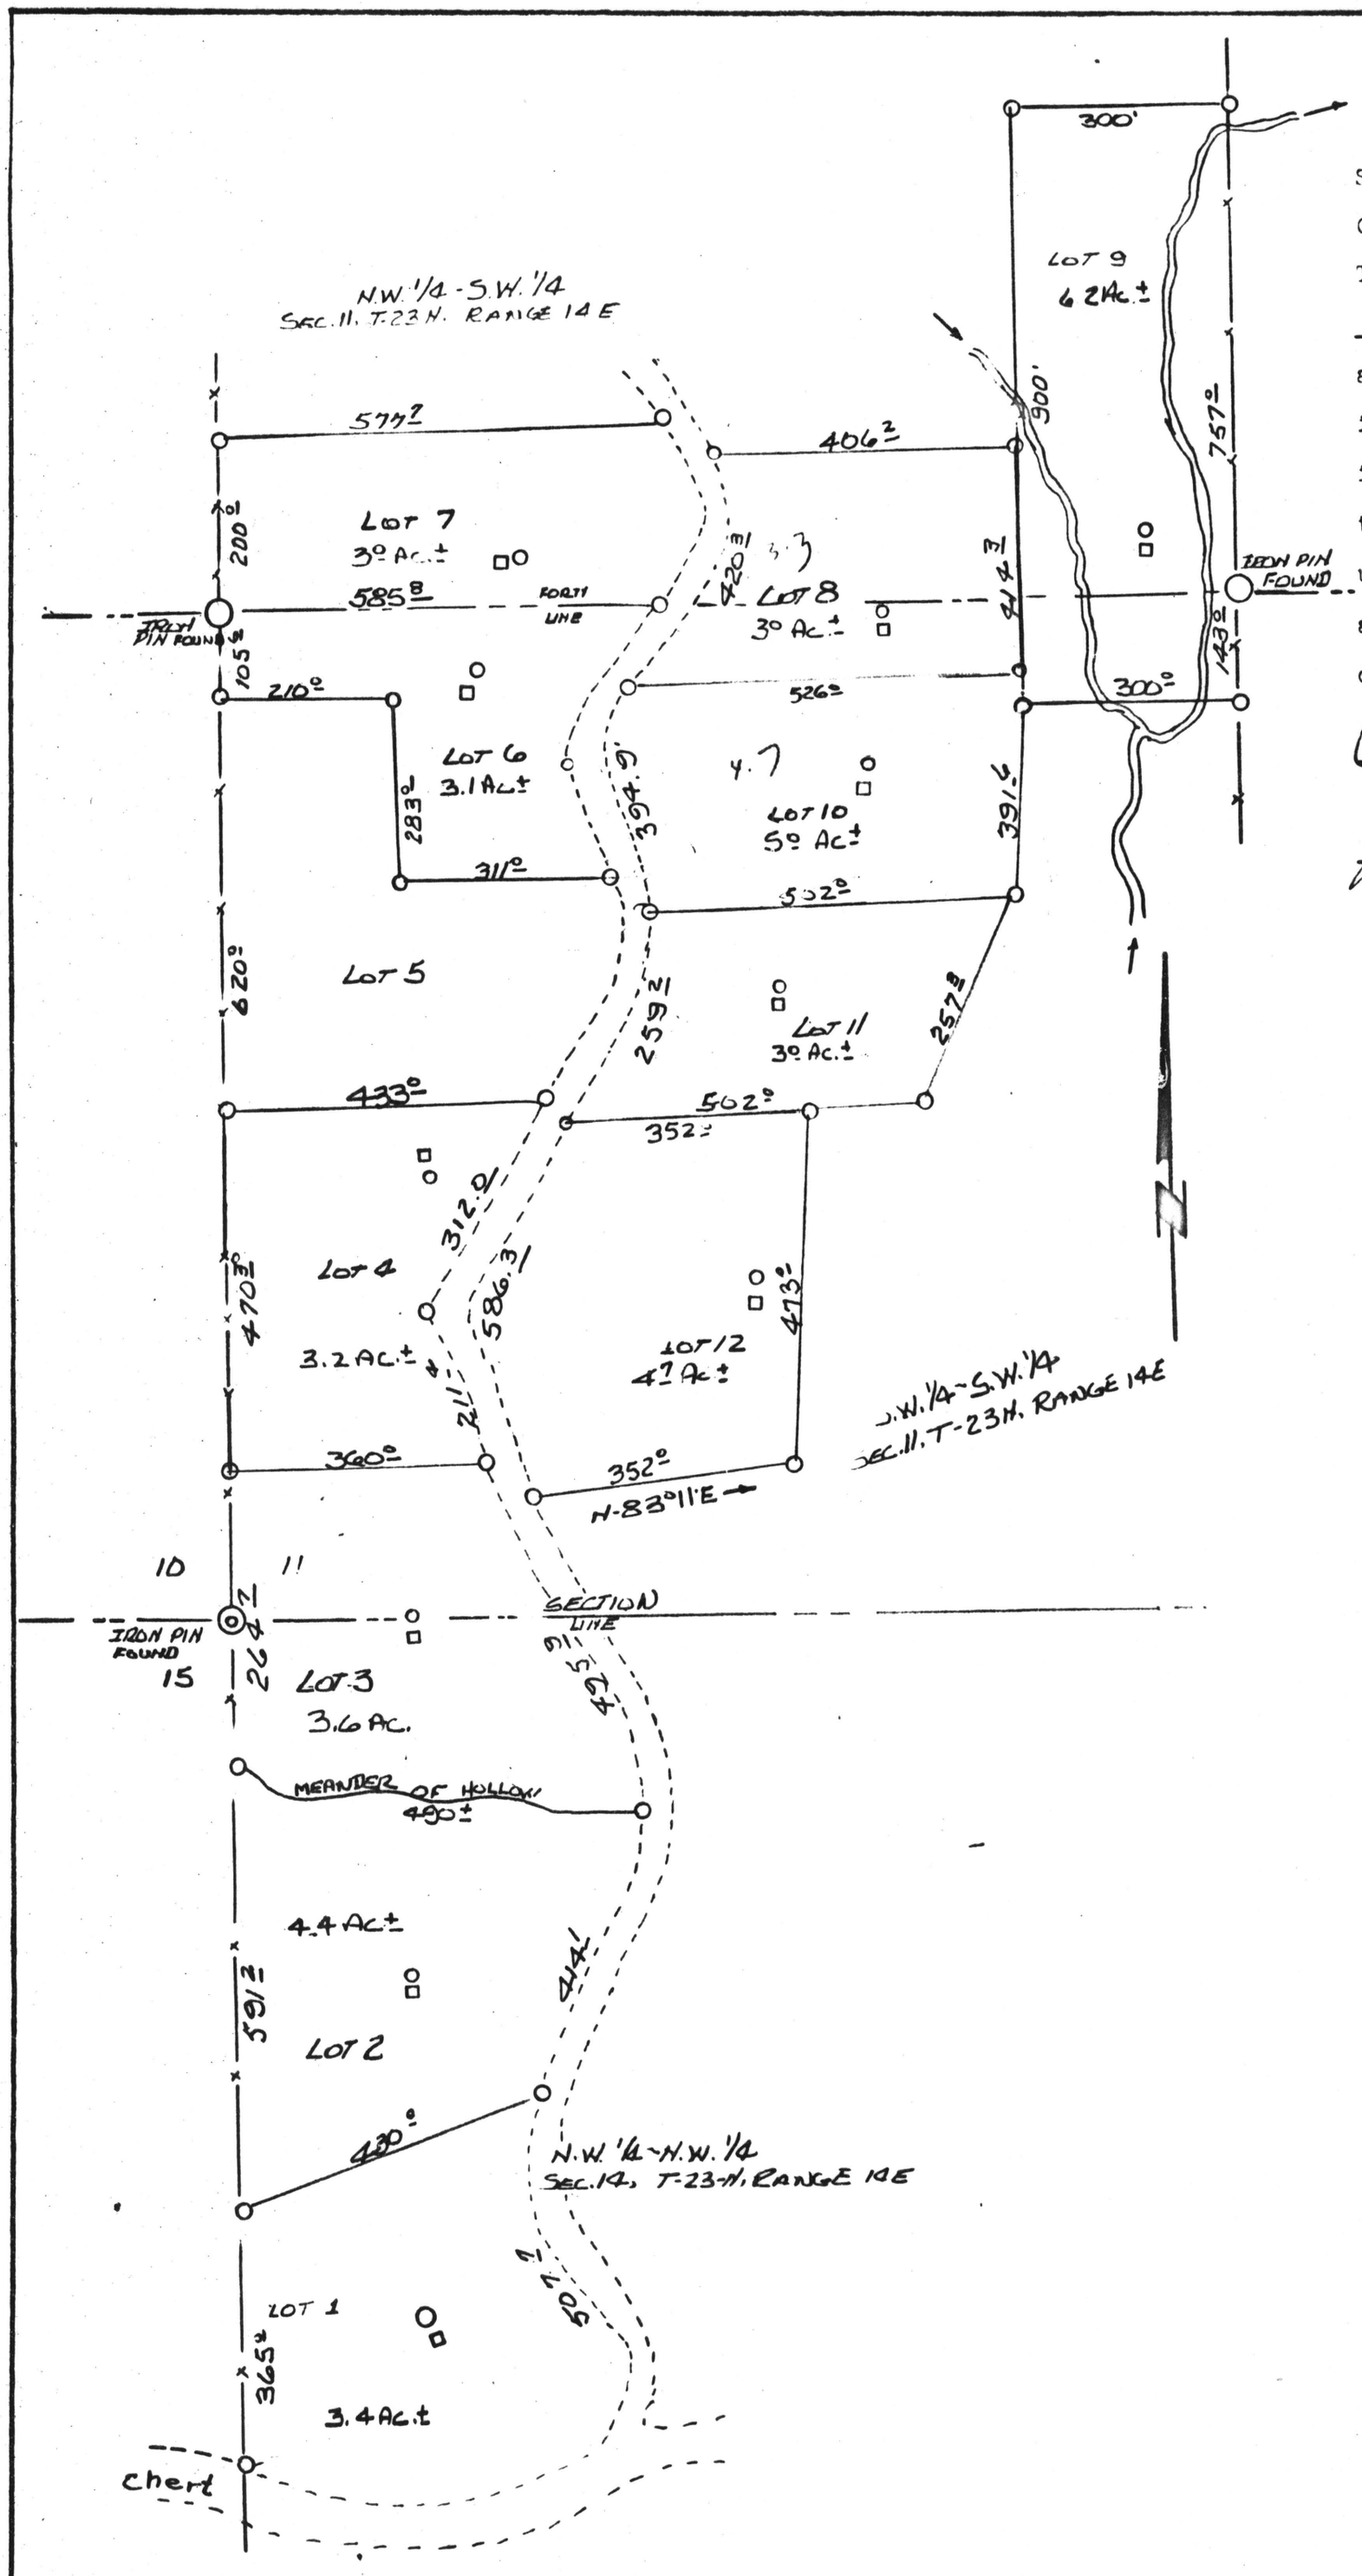


STATE OF ALABAMA

COUNTY OF CHILTON

This is to certify that we, _____

_____

are the owners of the within platted subdivision, and that we do adopt this plan of subdivision of our own accord. We further certify that we will convey the lots with the stipulation that they may not be re-subdivided at a later time into smaller lots that this plat dipicts. This the 5 day of JANUARY 1979.

Charles E. Wheeling
OWNER

Judy E. Wheeling
OWNER

WITNESS
DAVID SAUER

APPROVED
Chilton County Health Dept.
By Donse Davis
Date: 9 4 79

THIS PLAT IS APPROVED UNDER THE STIPULATION THAT NO LOT WILL BE FURTHER SUB-DIVIDED UNTILL SANITARY SEWER IS AVAILABLE, AND THAT THIS STIPULATION IS INCLUDED ON EACH DEED.

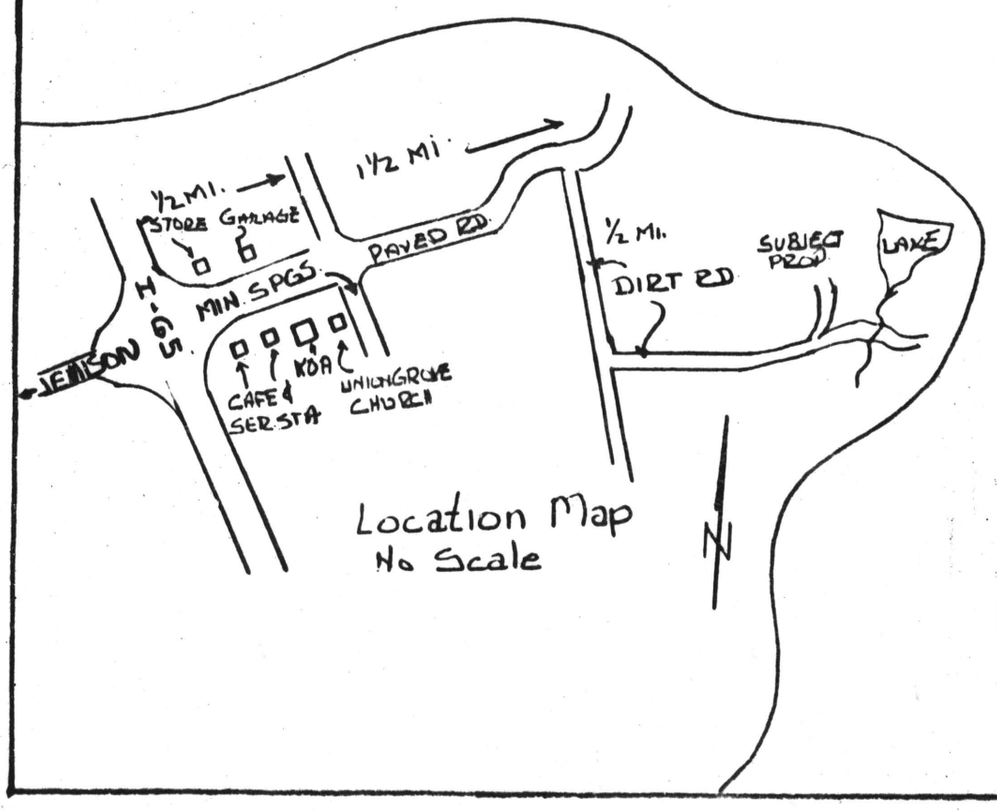


STATE OF ALA. CHILTON CO.
I CERTIFY THIS
INSTRUMENT WAS FILED
1979 SEP -4 AM 10:28
U.C.C. FILE NUMBER OR
REC. BK. & PAGE AS SHOWN ABOVE
JUDGE OF PROBATE

Wheeling Subdivision
R.F.D. Thorsby Ala.
Mr. & Mrs. Charles Wheeling, Owners

GENERAL SURVEYS CO.
P.O. Box 1215
CLANTON, AL. 35045